


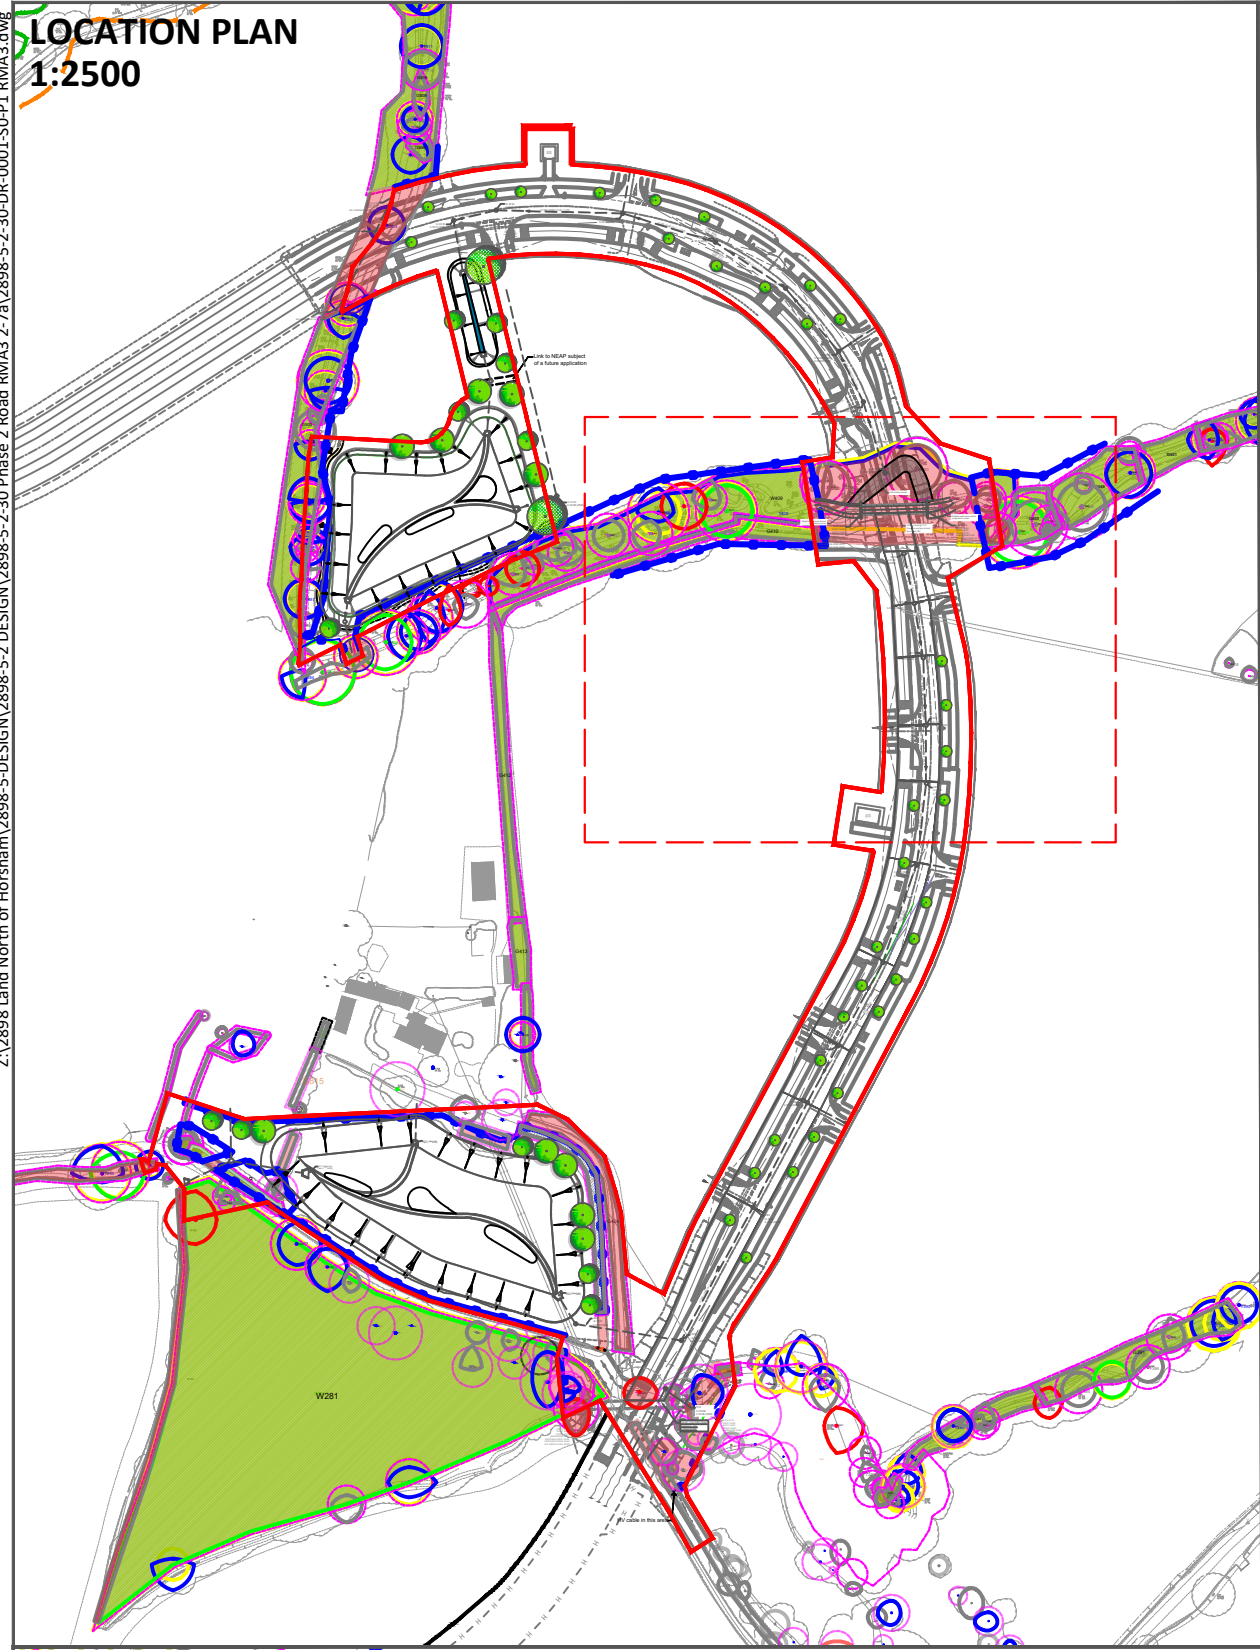

FINGERPOST SIGN
REFER TO DIA DETAILS 2898-5-5-FRN-0012-5

LITTER BIN AND DOG BIN
REFER TO DIA DETAILS 2898-5-5-FRN-0007,
2898-5-5-FRN-0004

TREE PROTECTION FENCING

RMA3 BOUNDARY

EXISTING TREES AND VEGETATION
RETAINED TREES AND HEDGEROWS TO BE REVIEWED BY
ARBORICULTURAL CONSULTANT

ROOT PROTECTION AREA (RPA)
WHERE HARD SURFACES ARE PROPOSED WITHIN AN RPA
MITIGATION SYSTEMS MAY BE REQUIRED SUCH AS A
CELLULAR CONFINEMENT SYSTEM. REFER TO
ARBORICULTURAL CONSULTANT'S REPORT

TREES AND VEGETATION
SCHEDULED FOR REMOVAL

PROPOSED TREES

SUDS BASIN

AMENITY GRASS
EMORSGATE EG1 GENERAL
PURPOSE – MEADOW GRASS
MIXTURE SOWN AT 5G/M2

SPECIES RICH WETLAND
MEADOW
EMORSGATE EM8 – MEADOW MIXTURE
FOR WETLANDS, SOWING RATE 4g/m2

MEADOW GRASS
EMORSGATE: EM3 SPECIAL GENERAL
PURPOSE MEADOW MIXTURE,
SOWN AT 4G/M2

MARGINAL AQUATIC PLANTING

LOW FLOW CHANNEL
REFER TO GLANVILLE DRAWINGS
X-PH2-RMA2-DRAIN - 2025.08.20

BREEDON GRAVEL PATH
REFER TO DIA DETAIL
2898-5-5-SUR-0002 SELF BINDING
GRAVEL

BENCH
CHESHUNT TIMBER SEAT BY FURNITUBES ON
BREEDON GRAVEL BASE
REFER TO DIA DETAIL 2898-5-5-FRN-0001

PICNIC TABLE AND BENCHES

ROOT BARRIER
GREEN-TECH ROOT BARRIER 360, 650MM DEEP, OR
SIMILAR APPROVED

TIMBER POST AND RAIL FENCE
TIMBER POST AND RAIL CLEFT FENCE
REFER TO DIA DETAIL 2898-5-5-BND-0007

LIGHTING COLUMNS
REFER TO GLANVILLE DRAWING
X-PH2-RMA3-LAYOUT 160326

Drawing Revision				
Rev.	Date	Description	Drawn	Checked
P1	17/03/2026	First draft issued to client.	AnB	PG
P2	25/03/2026	Amends to path and trees	AnB	PG
P3	08/04/2026	Amends to path and trees	AnB	PG

Status

PLANNING

DAVID JARVIS ASSOCIATES

DAVID JARVIS ASSOCIATES LIMITED
1 Tennyson Street Swindon Wiltshire SN1 5DT
t: 01793 612173
e: mail@davidjarvis.biz
w: www.davidjarvis.biz

Client
LEGAL AND GENERAL (STRATEGIC LAND NORTH HORSHAM) LIMITED

Project
LAND NORTH OF HORSHAM (RMA3) - PHASE 2 ROAD

Drawing Title
PLANTING PROPOSALS (4 OF 7)

Scale		Sheet Size		Date Plotted	
1:250		A1		14/04/2026	
Client Ref.	Drawing Ref.	Drawing No.	Version		
-	2898-5-2-17-	DR-2005	S5-P3		