

Z:\2898 Land North of Horsham\2898-5-5-FRN DETAILS\2898-5-5-FRN-FRN-0001-PL-Benches.dwg

©David Jarvis Associates 2023

N

0

250mm


500mm

750mm


1000mm

OS data © Crown copyright and database rights 2023 Ordnance Survey 0100031673


CHESHUNT BENCH

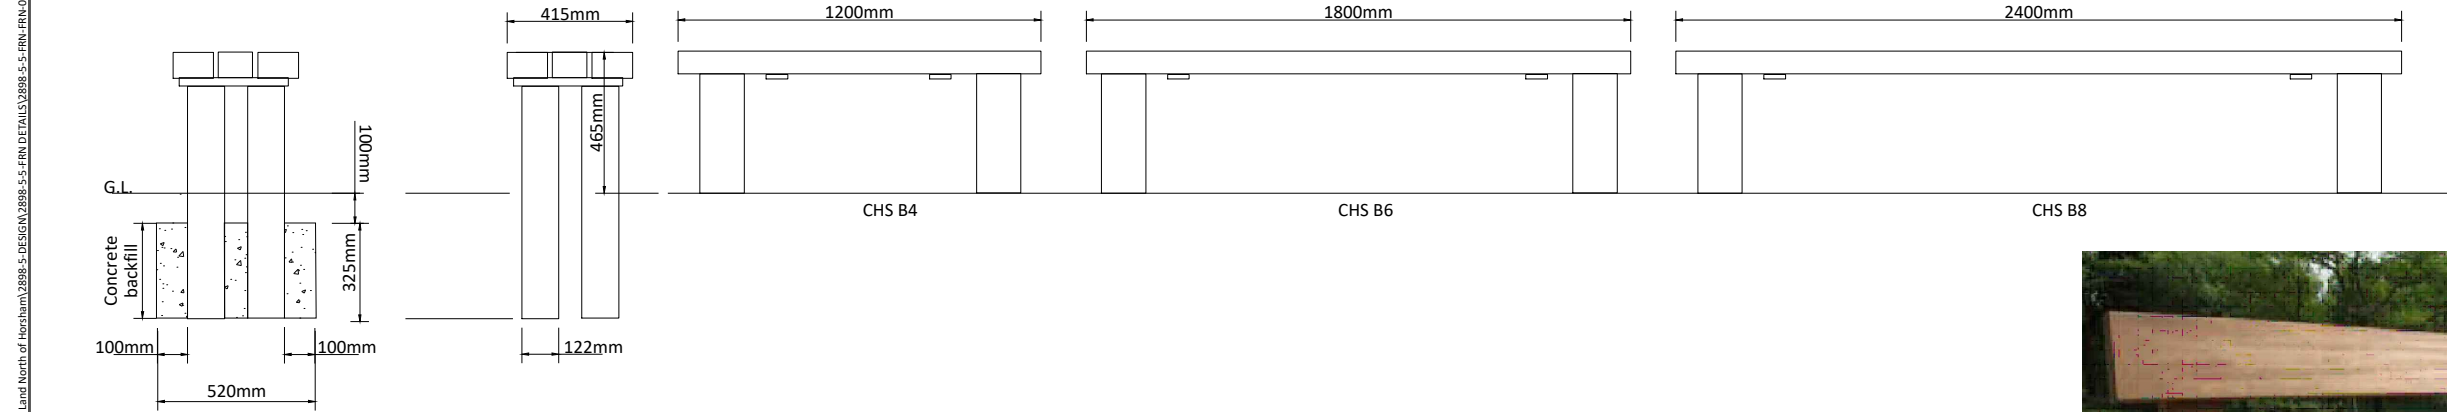

CHESHUNT SEAT

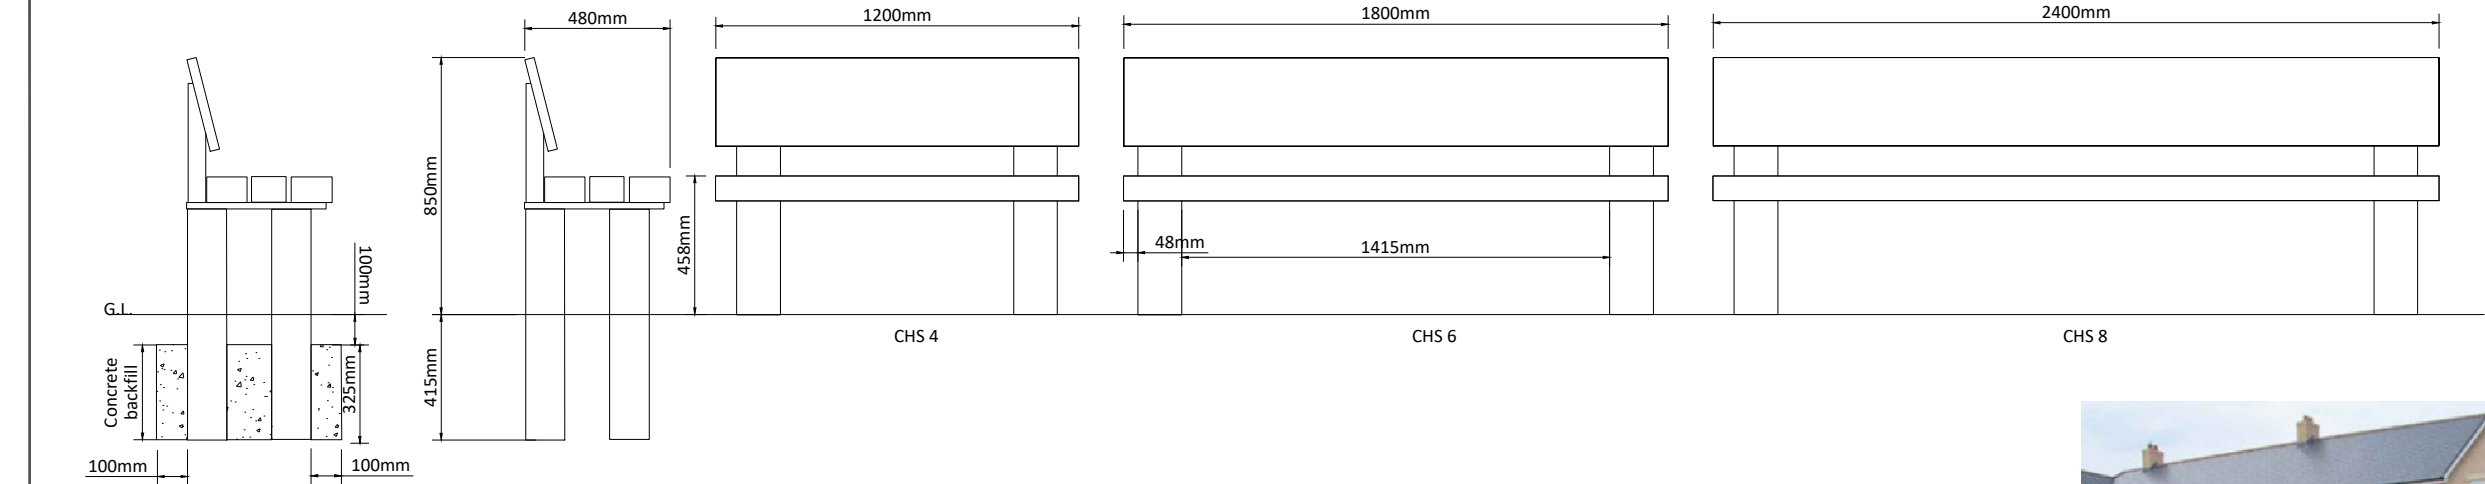

CHESHUNT TABLE

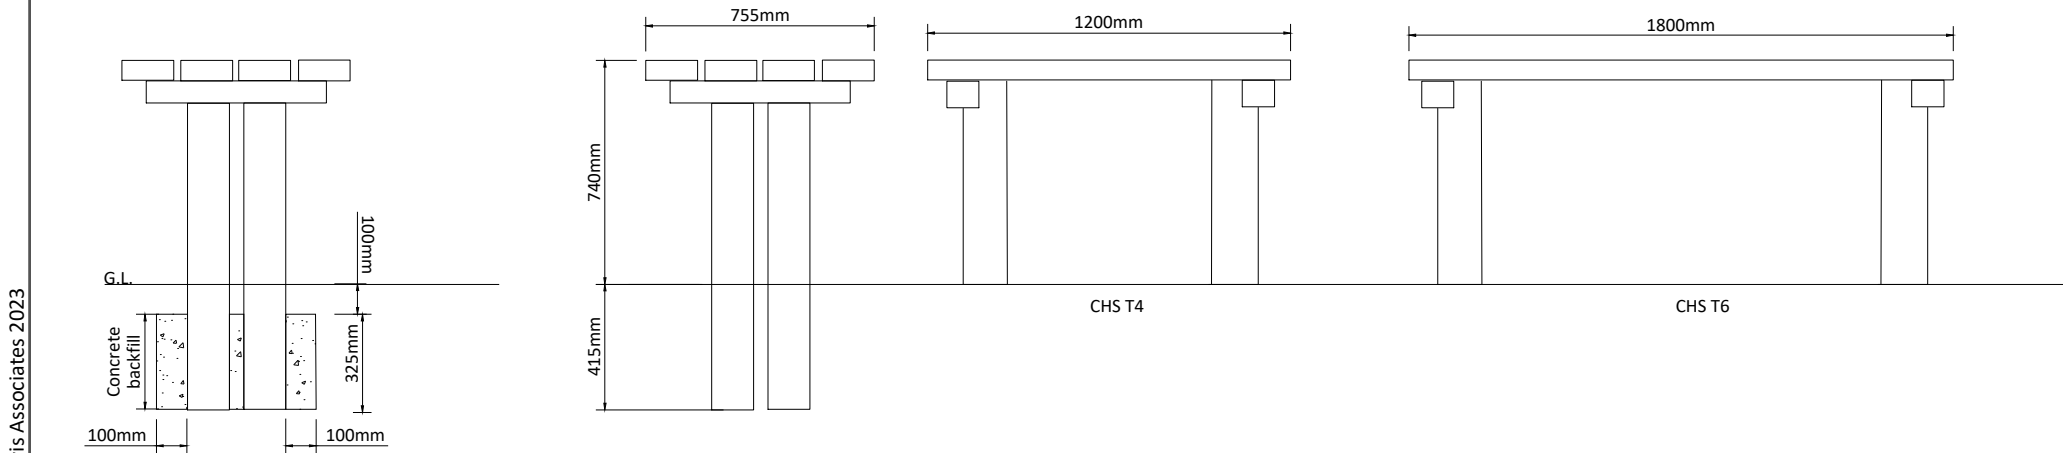

CHESHUNT BENCH



CHESHUNT SEATS AND PICNIC TABLE

PRODUCT DETAILS
Manufacturer: Furnitubes International Ltd.
Address: Weston Street
London SE1 3ER
Telephone: +44 (0)20 8378 3200
Email: sales@furnitubes.com

Product Range: Cheshunt
Materials: Opepe all-timber construction, smooth planed and coated with 'Sadolin Classic Teak'

Products:
CHS B4 2 person bench, 1200 mm long
CHS B6 3 person bench, 1800 mm long
CHS B8 4 person bench, 2400 mm long

CHS 4 2 person seat, 1200 mm long
CHS 6 3 person seat, 1800 mm long
CHS 8 4 person seat, 2400 mm long

CHS T4 4 person table, 1200 mm long
CHS T6 6 person table, 1800 mm long

Installation: To be installed level, to Manufacturer's recommendations and designs. Root-fixed shown, surface mount fixing available.

Concrete backfill: C20 as British Standard BS 8500-2:2015

Notes: To be installed in Breedon gravel, Tegula block paving, tarmac or Jungle Mulch to suit layout

CDM: Appropriate lifting/handling practices to be used. Approximate assembled product weights as follows:

CHS B4 54kg
CHS B6 74kg
CHS B8 104kg

CHS 4 76kg
CHS 6 96kg
CHS 8 152kg

CHS T4 120kg
CHS T6 160kg

Drawing Revision				
Rev.	Date	Description	Drn	Ckd
P1	06/11/2022	First issue.	GR	PG
P2	17/03/2023	Amended to client comments	PG	PG
P3	30/03/2023	Amended to client comments	PG	PG
P4	11/06/2023	Amended to client comments	GR	PG
P5	06/09/2023	Amended to client comments	GR	PG

Status

DAVID JARVIS ASSOCIATES

DAVID JARVIS ASSOCIATES LIMITED
1 Tennyson Street Swindon Wiltshire SN1 5DT
t: 01793 612173
e: mail@davidjarvis.biz
w: www.davidjarvis.biz

Client

LEGAL & GENERAL (STRATEGIC LAND NORTH HORSHAM) LIMITED

Project

LAND NORTH OF HORSHAM

Drawing Title
BENCHES, SEATS AND PICNIC TABLES

Scale 1:25	Sheet Size A3	Date Plotted 22/09/2023	
Client Ref. -	Drawing Ref. 2898-5-5-FRN	Drawing No. 0001	Version S5-P5