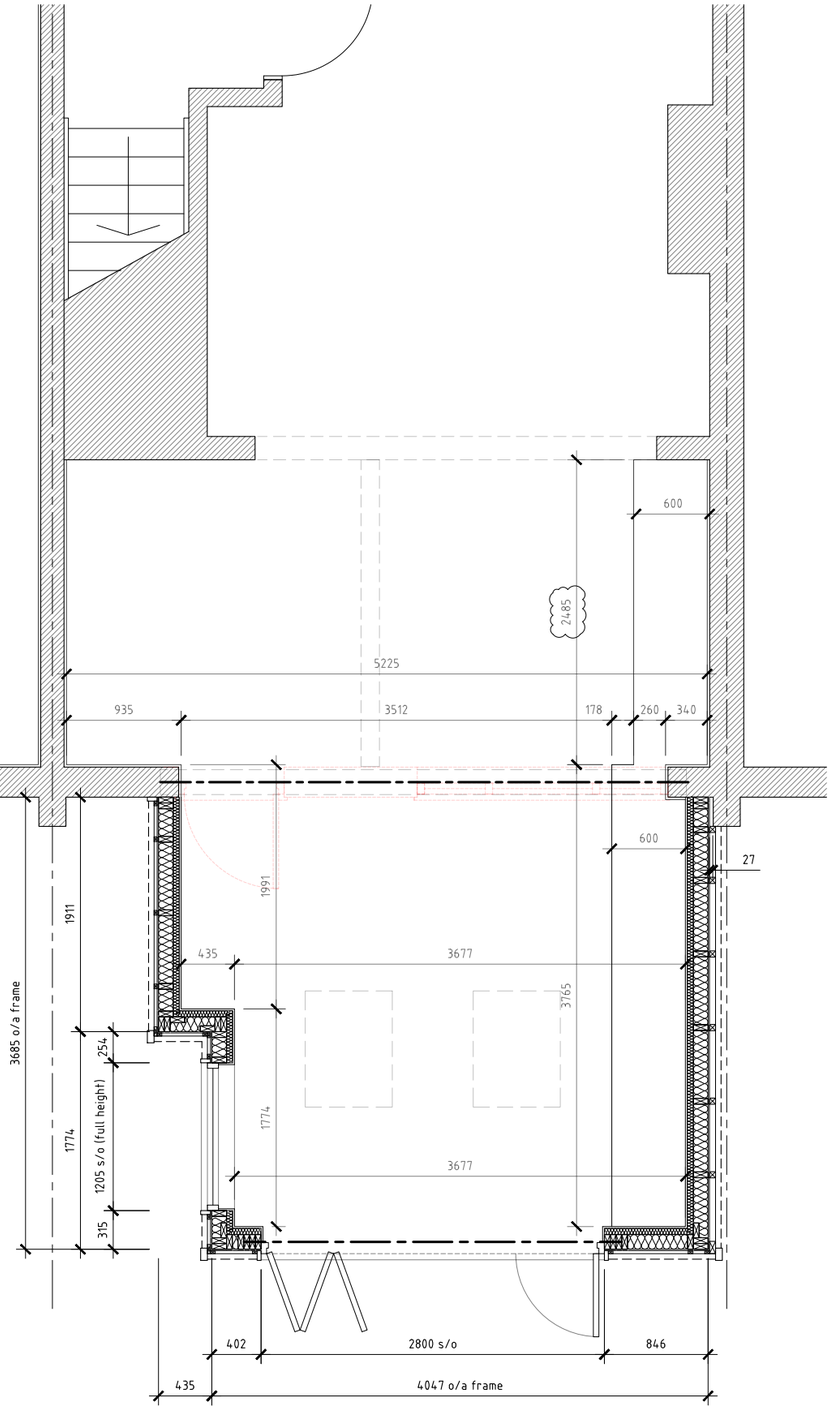

GROUND FLOOR PLAN

SCALE 1:50

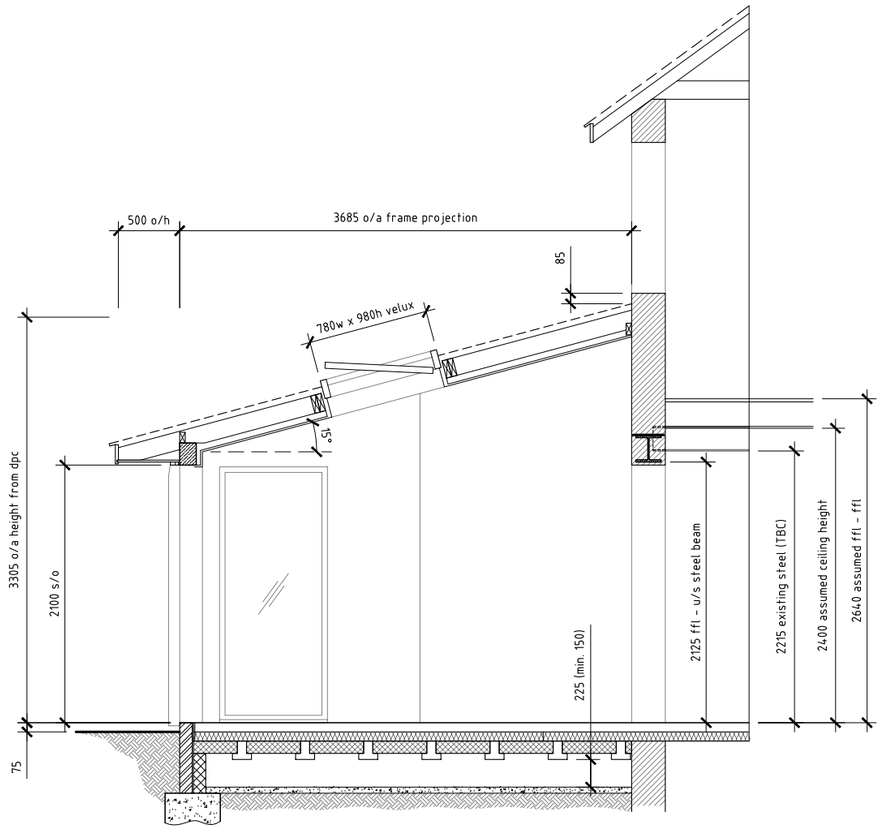

TYPICAL SECTION

SCALE 1:50

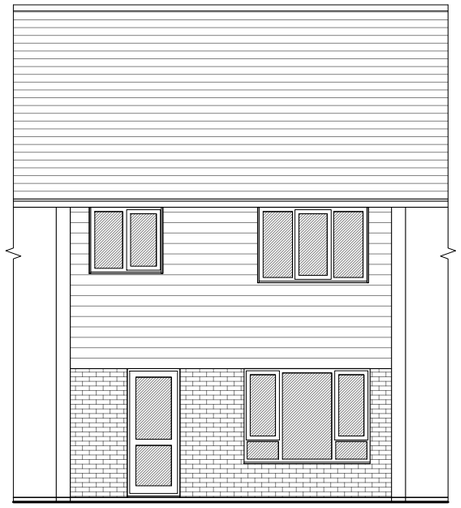

EXISTING REAR ELEVATION

SCALE 1:100



PROPOSED REAR ELEVATION

SCALE 1:100

SCALE BAR 1:50



SCALE BAR 1:100



DISCLAIMER NOTES:

Do not scale from these drawings except for planning purposes.
Please report any discrepancies to M-Design immediately.
All dimensions are to be checked on site before work commences.

M-Design owns the copyright to all drawings and illustrations contained within this document, including engineers calculations and any photographs attached.
Non of the attached media is to be copied or distributed without the permission of M-Design.

NOTE:

-

Rev.	Date	Revisions
B	05/03/24	Scale bars added
A	21/02/24	Revised following meeting with client
P1	19/02/24	Revised following clients instruction

M-Design

40 Blackthorns,
Hurstpierpoint
West Sussex,
BN6 9TF

Telephone: 01273 835512
Mobile: 07779 859172

Project

36 LAMBS FARM ROAD
HORSHAM
WEST SUSSEX
RH12 4DQ

Job Title

REAR KITCHEN EXTENSION

Drawing Title

GROUND FLOOR PLAN, TYPICAL SECTION, EXISTING & PROPOSED ELEVATIONS

Nett Floor Area

Scale: 1:50 / 1:100 @ A3

Date: 08/02/24

Drawn by: MEM

Drg. Ref.: MD/173/101

Rev.: B