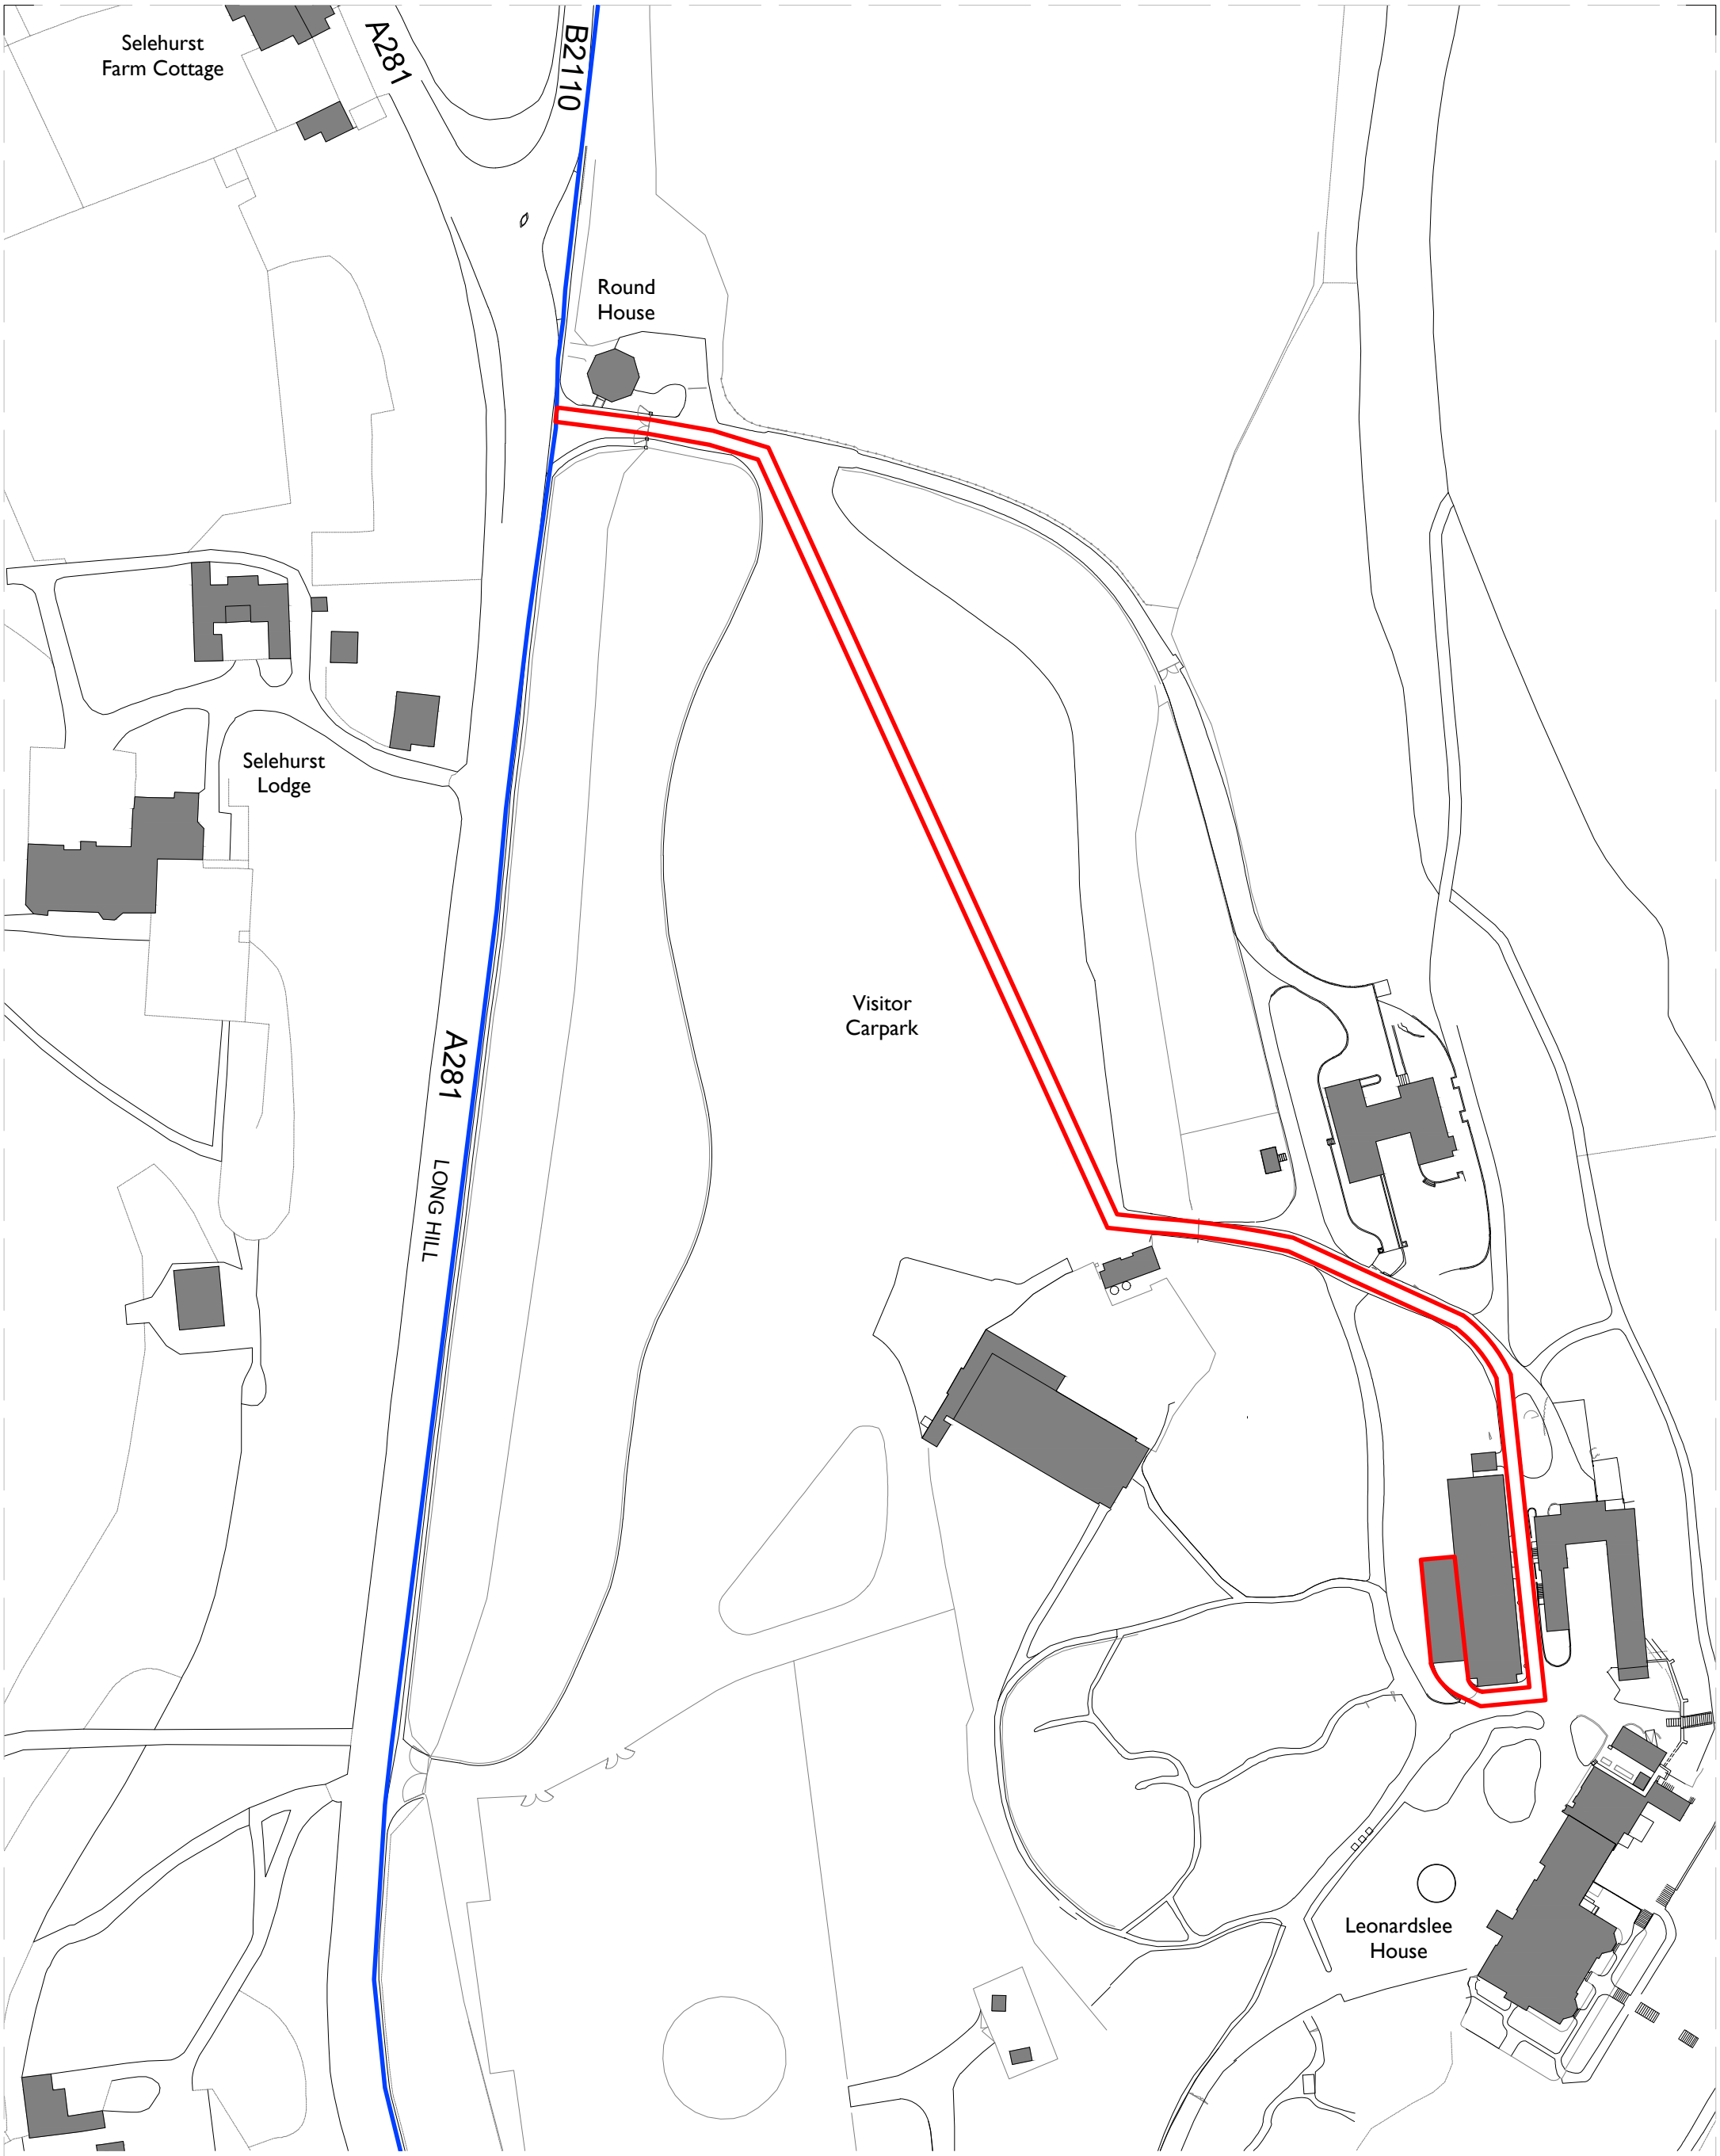


1 / **1000** **Existing Location Plan**
Scale - 1:1250 @ A3

Note: Car park shown as approved application Ref. C/22/2229

0 10m 20m 30m 40m 50m 100m

N

Notes: 28/02/2024 17:28:53

Drawings are based on survey data and may not accurately represent what is physically present.

Do not scale from this drawing. All dimensions are to be verified on site before proceeding with the work.

All dimensions are in millimeters unless noted otherwise.

Purcell shall be notified in writing of any discrepancies.

Key

Application Boundary

Ownership Boundary

REV	DATE	BY	CHK	DESCRIPTION
C01	14/02/24	JS	JC	PLANNING
C02	28/02/24	JS	JC	PLANNING

CLIENT
Leonardslee Gardens

JOB NUMBER **242769**

PROJECT **Leonardslee Lakes and Gardens**

TITLE
Existing Location Plan

SIZE	SCALE	LAST REVISED	DRAWN	CHECKED
A3P	1:1250 @ A3	28/02/24	JS	JC

REV **C02**

SUITABILITY/REASON FOR ISSUE **A3 - PLANNING**

DRAWING NUMBER
242769-PUR-00-SL-DR-A-1000

PURCELL

15 Bermondsey Square, Tower Bridge Road, London SE1 3UN
© PURCELL 2019. PURCELL ® IS THE TRADING NAME OF PURCELL ARCHITECTURE LTD.