PULBOROUGH STUD, TOAT FARM. RH20 1DD

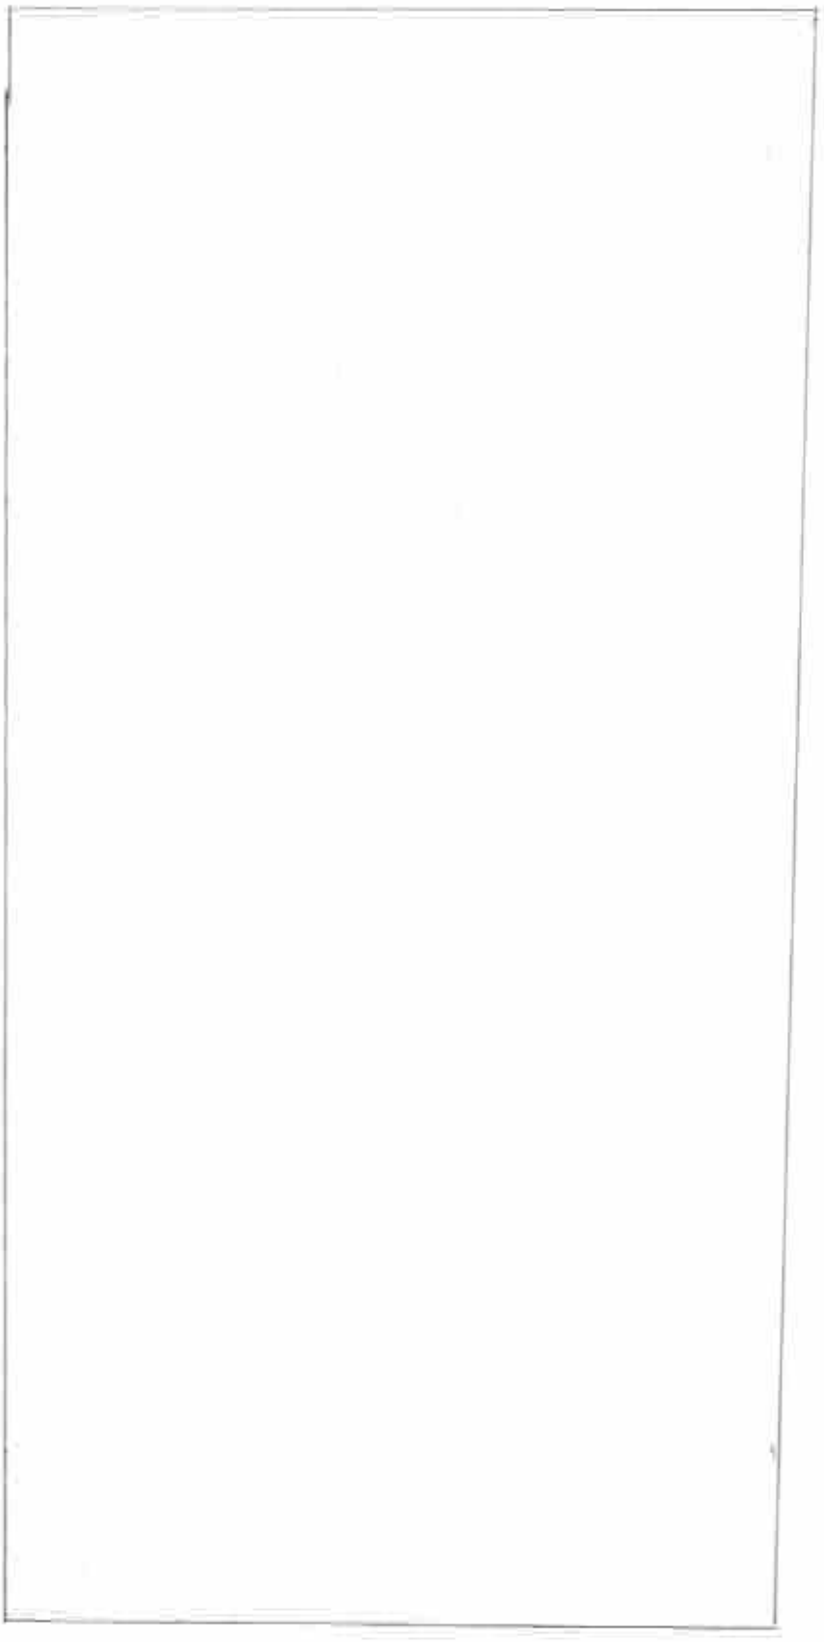

1:200 @ A4

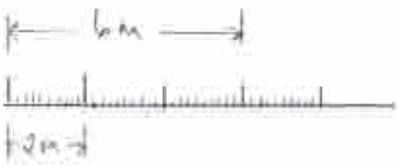

PROPOSED HORSE EXERCISE ARENA

SCALE 1:200

PLAN NO: PS002