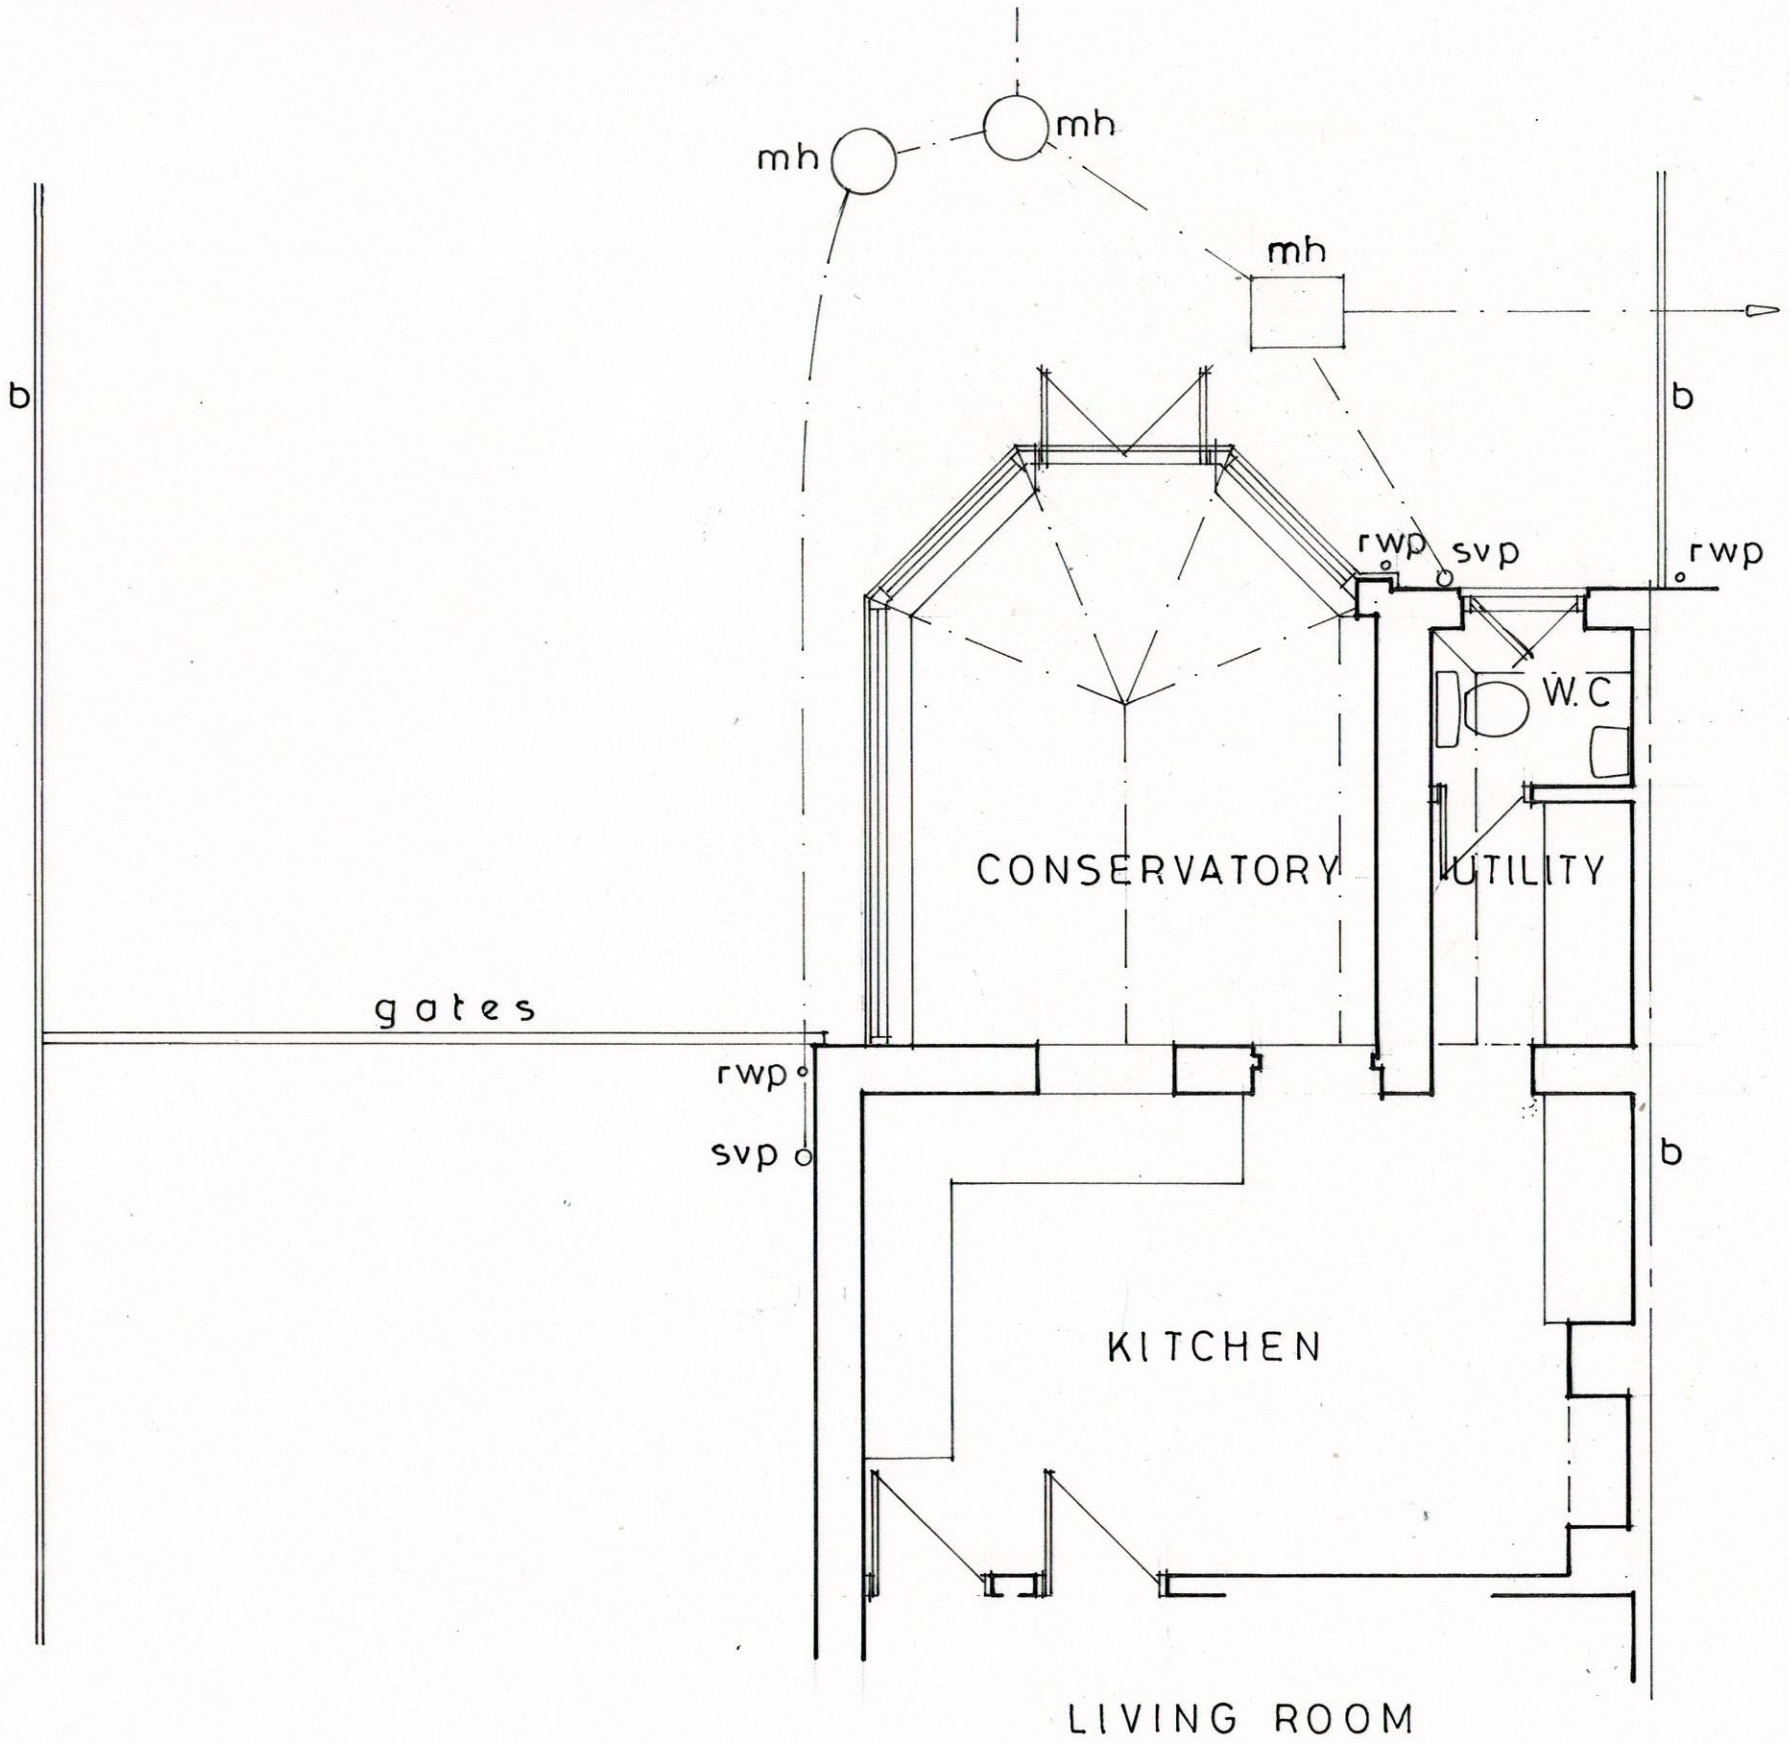


GROUND FLOOR

scale bar 1:50

0 1 2 3 4 5

Belmont Designs Practice Limited

37 Ashenground Road
Haywards Heath
West Sussex
RH16 4PS
email:james@belmont-designs.co.uk

Architectural Practice

Client
Mr & Mrs G Gillings
Site
1 Jolesfield Cottages
Jolesfield
Partridge Green
RH13 8JT
Project
Proposed single storey rear extension and internal alterations

Date Aug 2024
Scale 1:50 @ A3
Drawn JTM
Drawing No
B.023.24.02

copyright and all dimensions to be checked prior to commencement

Existing Ground Floor Plan