


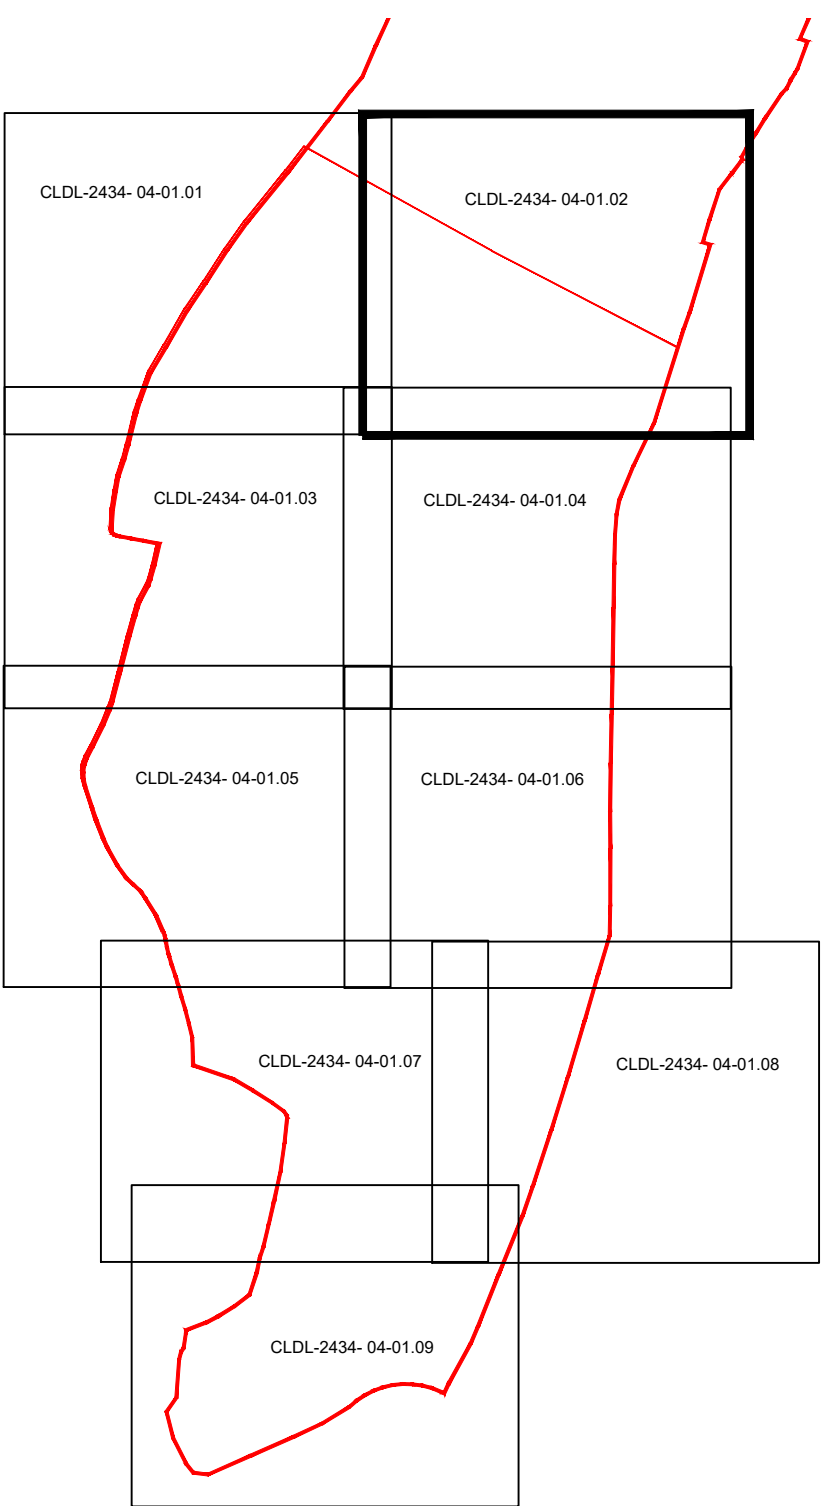

Job	Scale	Date
PHASE 4 - SOUTHWATER, WEST SUSSEX	1:200 @ A1	June 2024
Drawing Name	Dwg no.	Rev.
PLANTING PROPOSALS	CLDL-2434-04-01.02	P04