


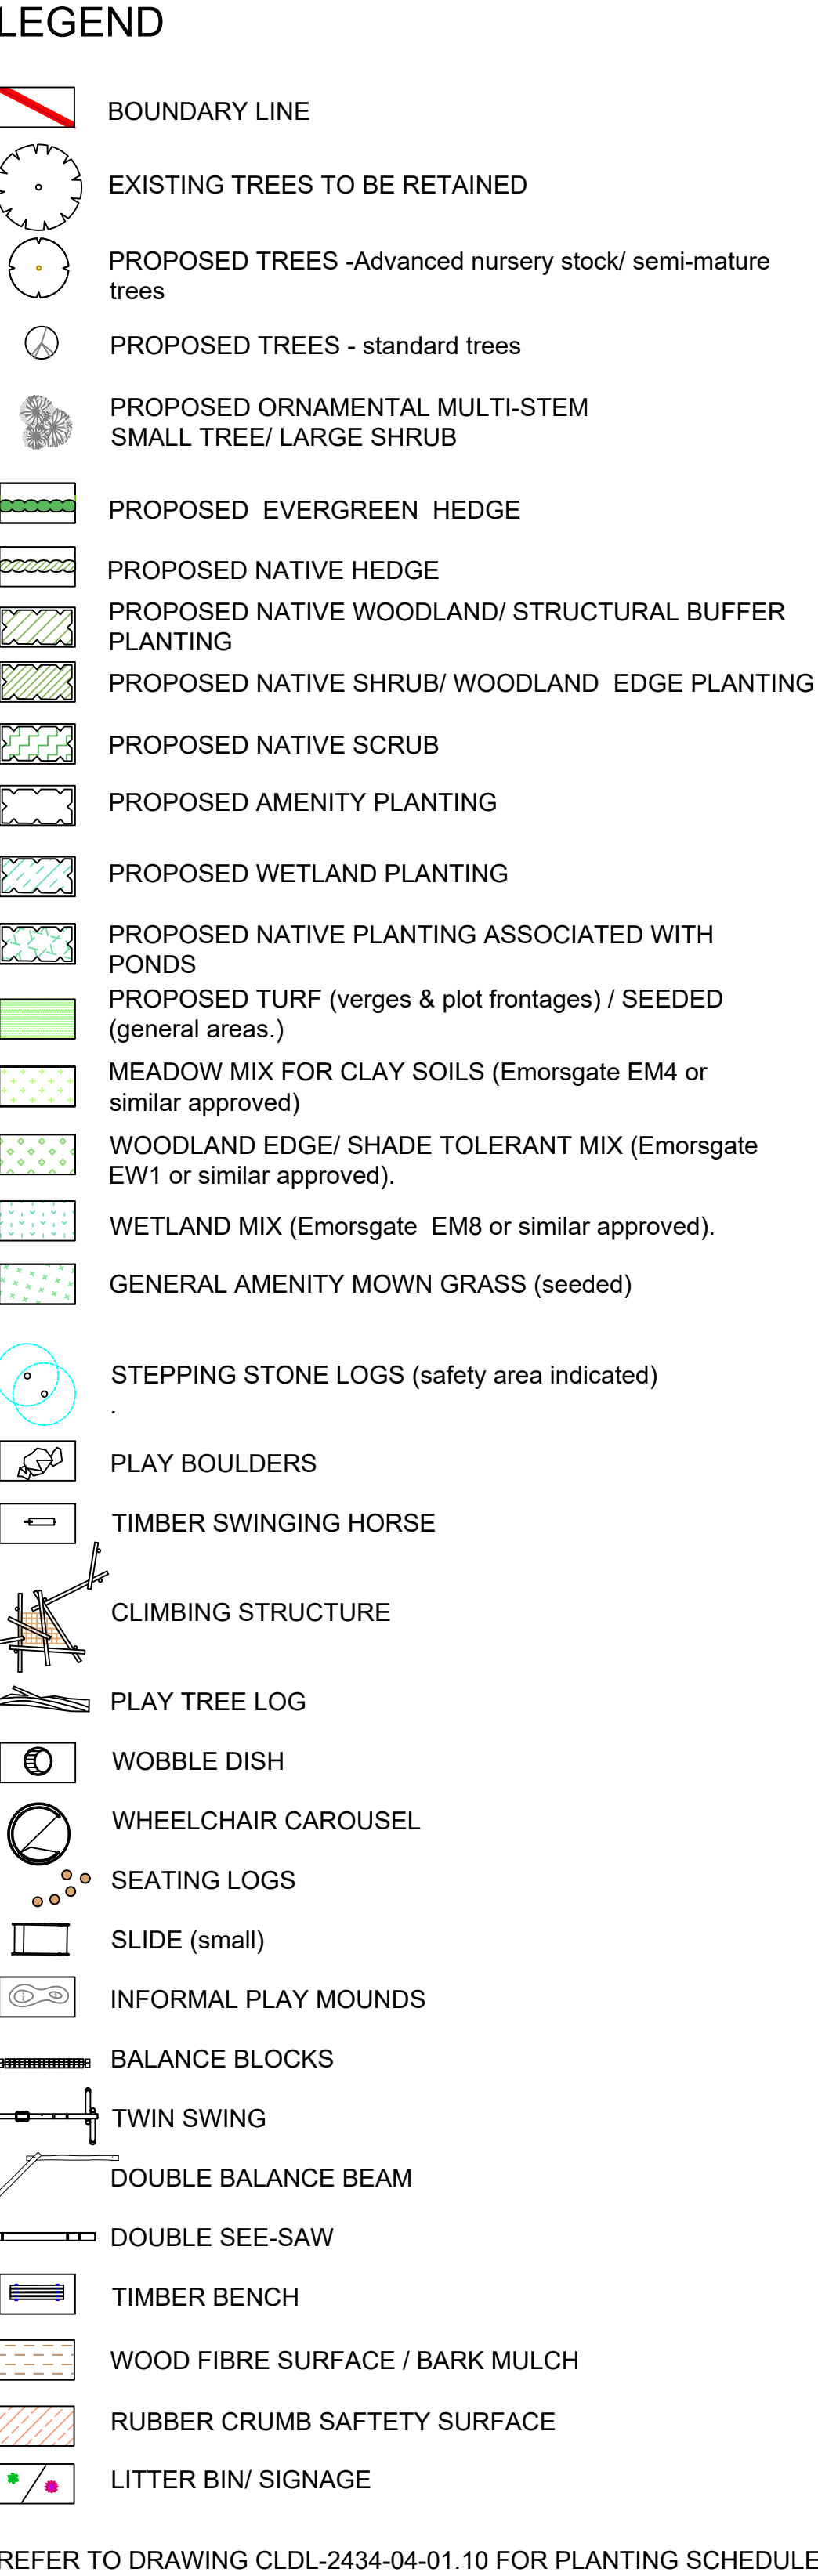

Revisions:		
Rev:	Date:	Description:
P00	20.06.24	First issue.
P01	25.06.24	Minor layout updates.
P02	27.06.24	Minor layout updates.
P03	14.08.24	Scale bar added.
P04	29.04.25	LPA comments. Updated - play elements & minor soft works. Tree sizes revised.

Charnwood Landscape Design Limited
Quatro House □ Lyon Way □ Frimley Road □ Camberley □ Surrey □ GU16 7ER
Tel : 01433 631960 Email : info @cldl.co.uk

Job	Scale	Date
PHASE 4 - SOUTHWATER, WEST SUSSEX	1:200 @ A1	June 2024
Drawing Name	Dwg no.	Rev.
PLANTING PROPOSALS	CLDL-2434-04-01.08	P04