


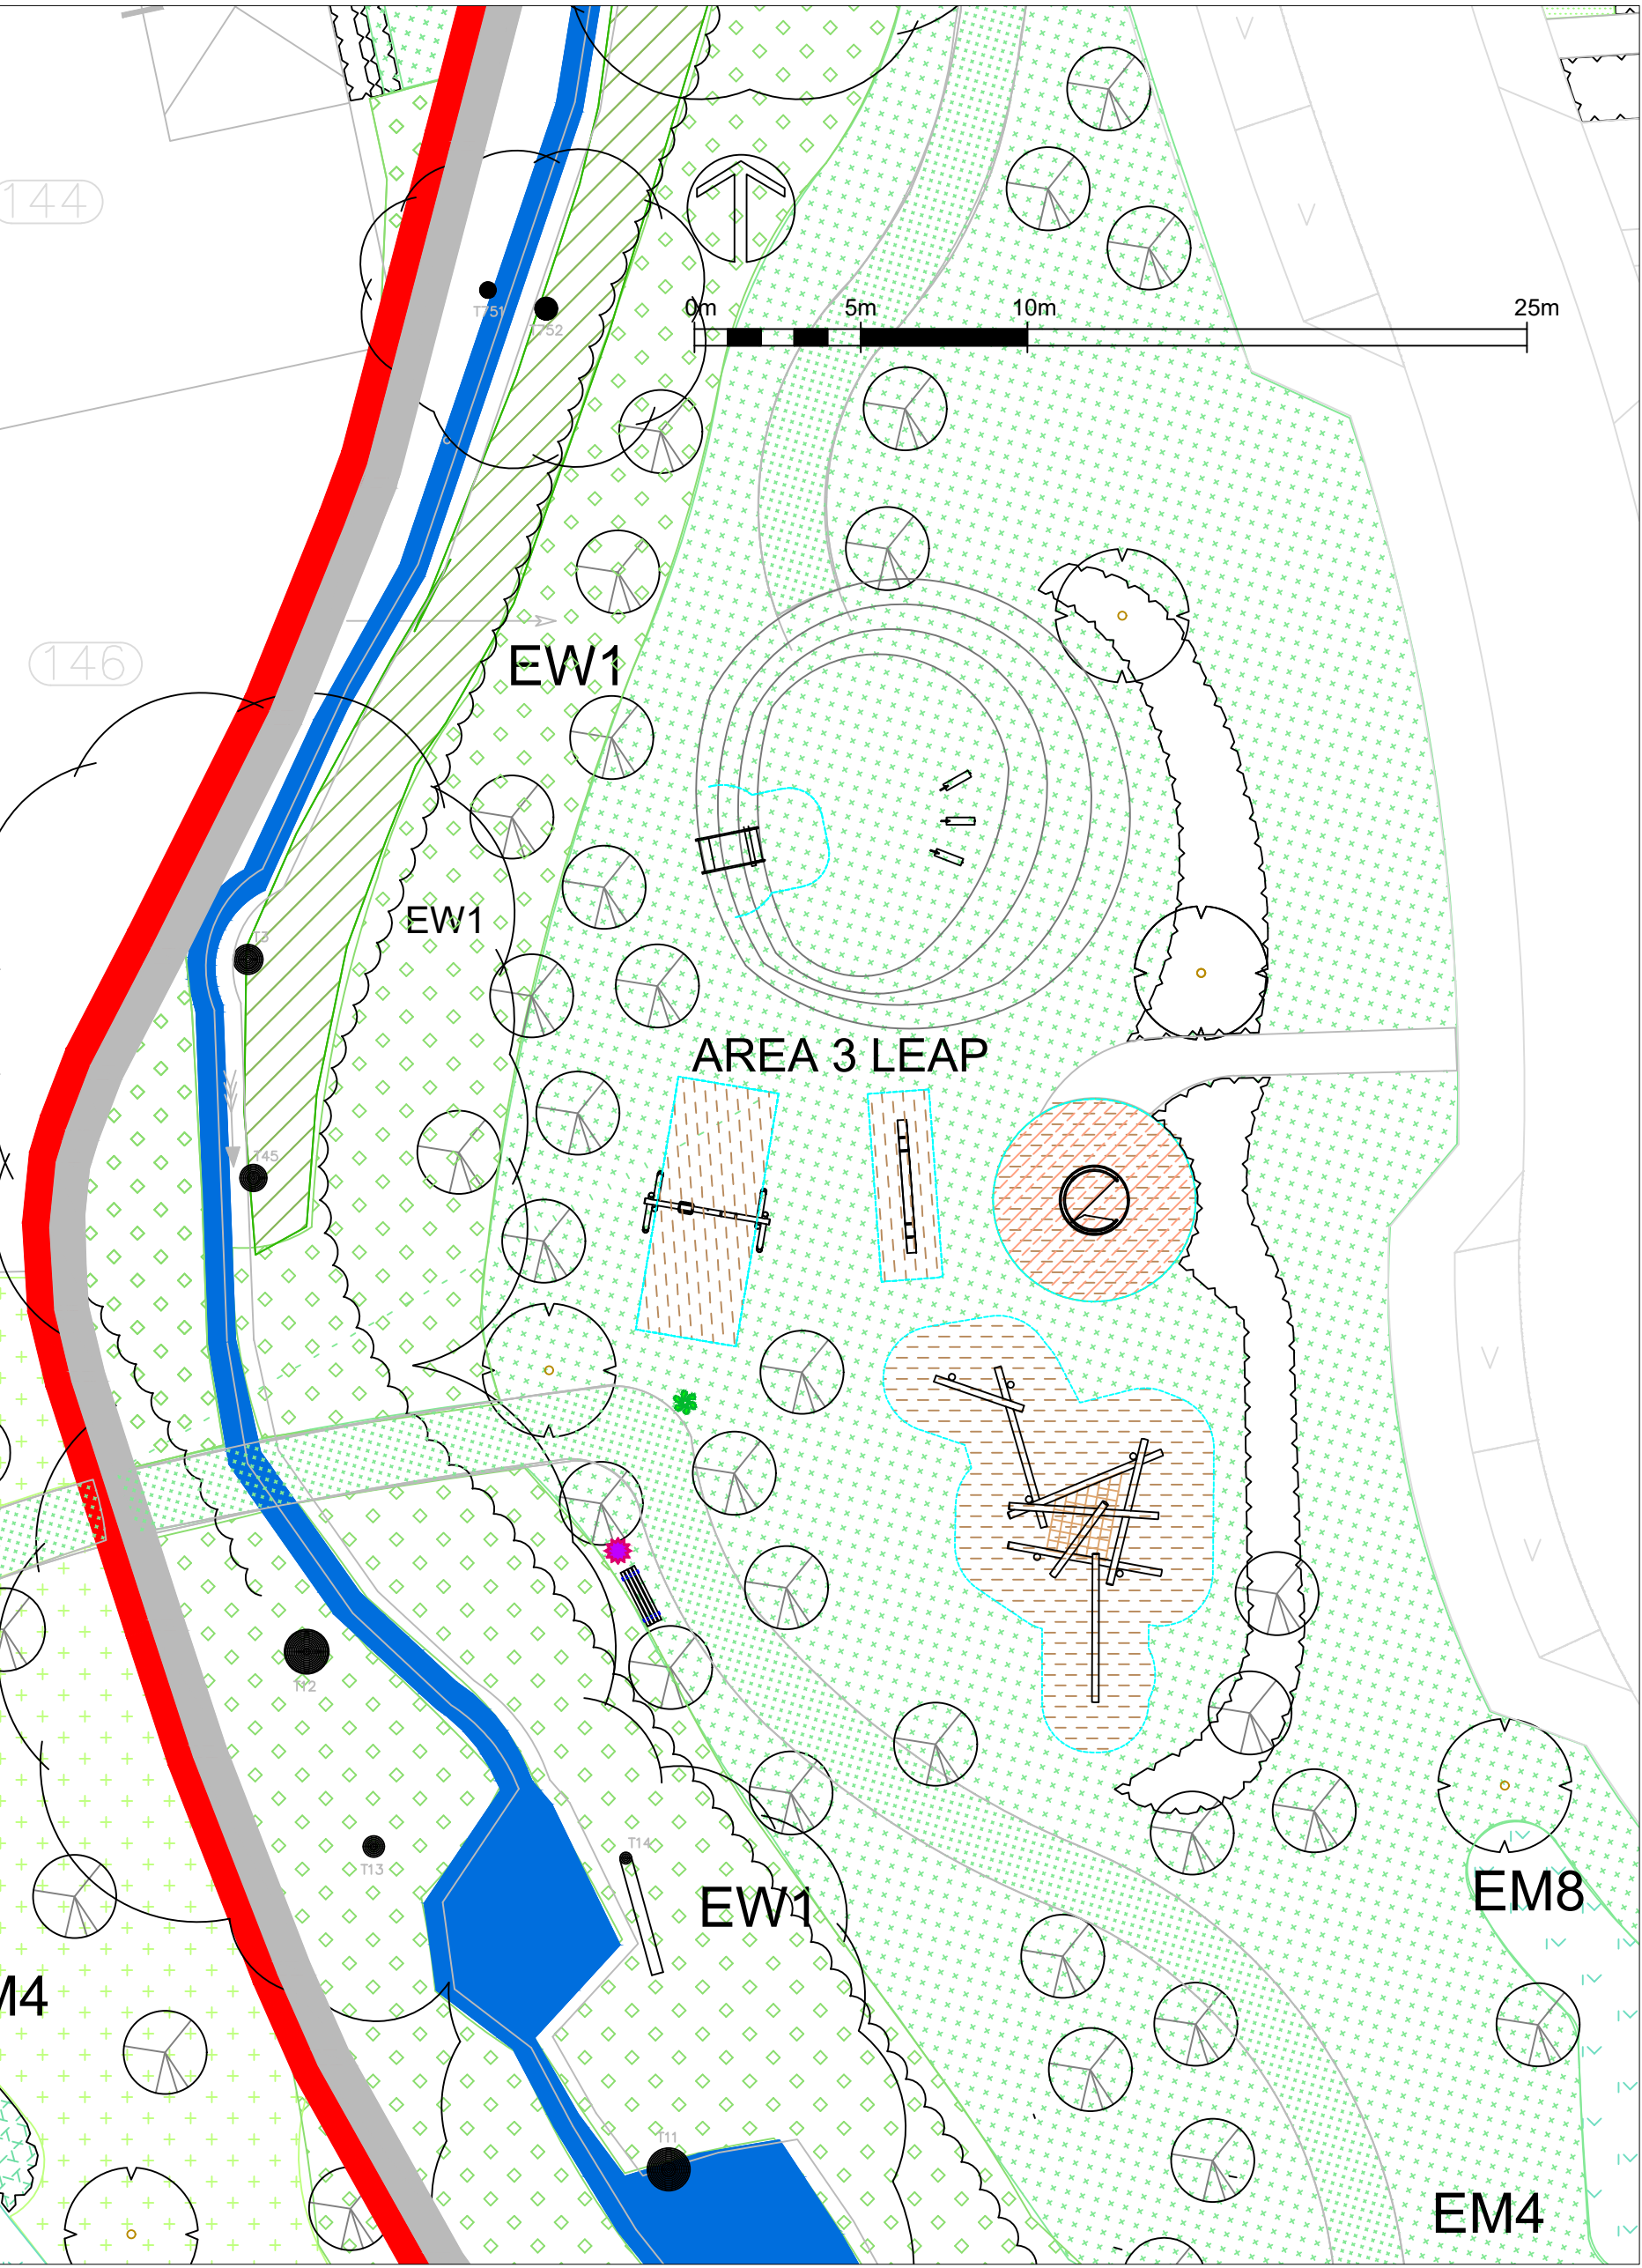

ABOVE : PLAY AREA 3




LINKED PLAY

The LAPS and LEAPS are set within an area of open space that provides opportunities for informal and imaginative play. A path weaves through the landscape linking these spaces, encouraging movement throughout the wider open space with items of additional equipment forming a trim trail to appeal to a wider age range.

The linear open space provides an extensive playable landscape that provides play opportunities that weave through a landscape of trees and meadow. The planting and meadows create a natural character that facilitates informal and imaginative play through a series of connected treed spaces.

The LEAP includes a sunken bowl with small scale play elements suitable for younger children with the added benefit of the landform which in itself provides a play opportunity. The scheme has been designed to be as inclusive as possible.

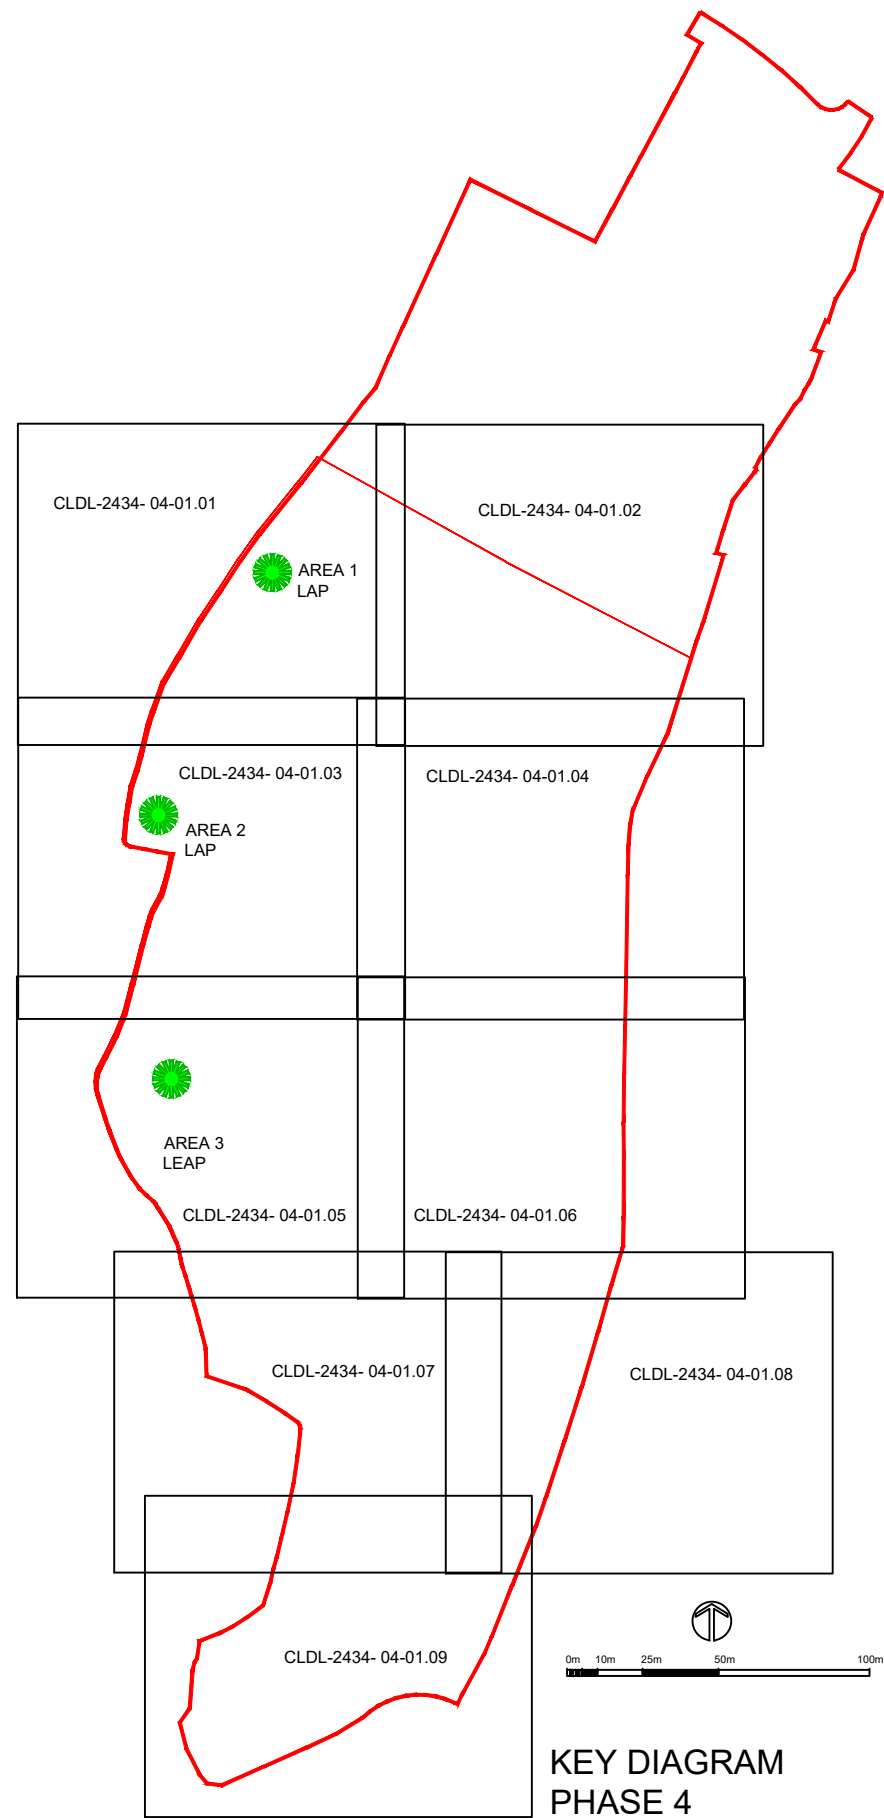

AREA 3 - LEAP

Twin Swing
Swinging and rocking are typical movements in childhood - movement, cooperation and social interaction.

Climbing Structure 09
Climbing structure made from irregular rounded logs sits comfortably in a more natural environment. Potential for several children to play at once - climbing, balance, experiencing height, adventure and imaginative play. Social and individual play also providing informal seating for social gathering

Wheelchair Carousel
This small Wheelchair Carousel enables children and young people with a physical disability to bring about the circular movement with the help of a carer.

Stainless Steel Slide
Incentive for playing: experiencing height, role-playing games. The slide is located on the slope of a small 'bowl' formed by ground modeling to allow for safe use for small children and those who are less physically independent - movement, climbing, sliding. Social interaction and solitary play.

Timber Swinging Horse
The Swinging Horse makes a swinging and rocking movement possible for very young children. Through the strength of the rider a rocking cycle results which contrasts with an upward and downward movement that can be experienced on other play equipment. A small group of swinging horses are positioned to encourage social interaction and imaginative play in addition to allowing for solitary play.

See-saw
Development of crucial motor skills e.g the sense of space and rhythm, and strengthening leg muscles. The social dimension associated with taking turns and cooperation - movement, cooperation and social interaction.



LEGEND - SOFT LANDSCAPE

- BOUNDARY LINE
- EXISTING TREES TO BE RETAINED
- PROPOSED TREES -Extra Heavy Standard trees
- PROPOSED TREES - standard trees
- PROPOSED ORNAMENTAL MULTI-STEM SMALL TREE/ LARGE SHRUB
- PROPOSED EVERGREEN HEDGE
- PROPOSED NATIVE HEDGE
- PROPOSED NATIVE WOODLAND/ STRUCTURAL BUFFER PLANTING
- PROPOSED NATIVE SHRUB/ WOODLAND EDGE PLANTING
- PROPOSED NATIVE SCRUB
- PROPOSED AMENITY PLANTING
- PROPOSED WETLAND PLANTING
- PROPOSED NATIVE PLANTING ASSOCIATED WITH PONDS
- PROPOSED TURF (verges & plot frontages) / SEEDED (general areas.)
- MEADOW MIX FOR CLAY SOILS (Emorsgate EM4 or similar approved)
- WOODLAND EDGE/ SHADE TOLERANT MIX (Emorsgate EW1 or similar approved).
- WETLAND MIX (Emorsgate EM8 or similar approved).
- GENERAL AMENITY MOWN GRASS (seeded)

PLAY EQUIPMENT

- STEPPING STONE LOGS (safety area indicated) - Playdale or similar approved.
- PLAY BOULDERS - Playdale or similar approved.
- TIMBER SWINGING HORSE - Timberplay or similar approved.
- CLIMBING STRUCTURE - Timberplay (structure 09) or similar approved.
- CLIMBING STRUCTURE - Timberplay (structure 06) or similar approved.
- PLAY TREE LOG - Copper Beech Play or similar approved.
- CRADLE NEST SWING - Timberplay or similar approved.
- WHEELCHAIR CAROUSEL - Kompan or similar approved.
- SEATING LOGS - Copper Beech Play or similar approved.
- SLIDE (small) - Timberplay or similar approved
- SLIDE (set on slope) - Timberplay or similar approved.
- INFORMAL PLAY MOUNDS
- BALANCE BLOCKS - Timberplay or similar approved.
- TWIN SWING - Timberplay or similar approved
- DOUBLE BALANCE BEAM - Kompan or similar approved
- DOUBLE OVERHEAD LADDER/ MONKEY BARS - Kompan or similar approved.
- TIMBER BRIDGE - Timberplay or similar approved.
- ROTATING BALANCE BEAM - Timberplay or similar.
- DOUBLE SEE-SAW - Timberplay or similar approved.
- TIMBER BENCH - Playdale or similar approved.
- WOOD FIBRE SURFACE / BARK MULCH
- RUBBER CRUMB SAFETY SURFACE
- LITTER BIN/ SIGNAGE

Charnwood Landscape Design Limited
Quatro House □ Lyon Way □ Frimley Road □ Camberley □ Surrey □ GU16 7ER
Tel : 01433 631960 Email : info @cdl.co.uk

Job	PHASE 4 - SOUTHWATER, WEST SUSSEX	Scale	NTS	Date	June 2024
Drawing Name	PLAY STRATEGY	Dwg no.	CLDL-2434-04-03.02	Rev.	P04