


Existing Site Location Plan
Scale 1:1250

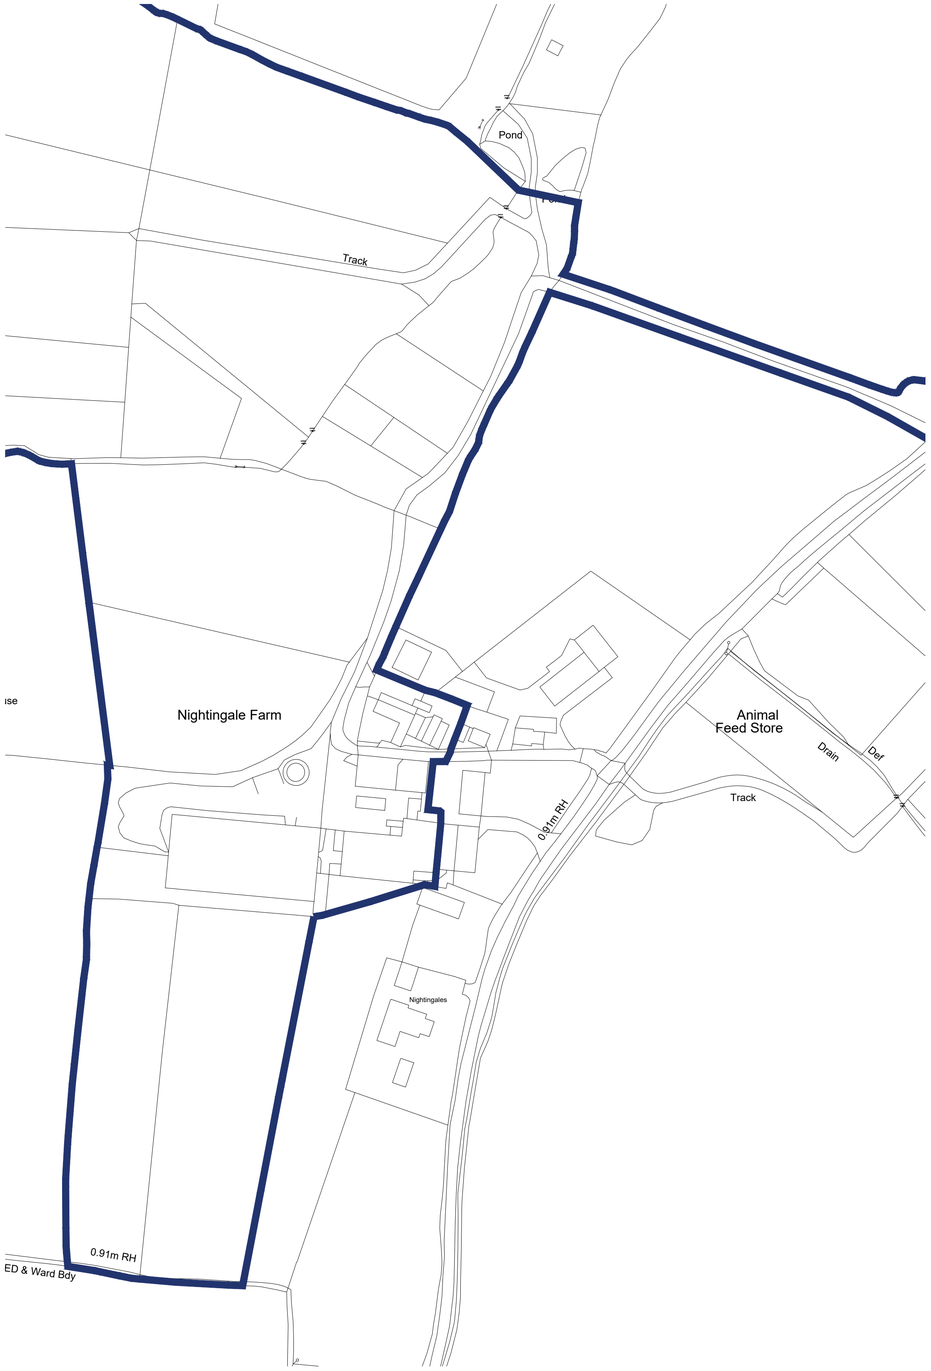

Proposed Block Plan
Scale 1:500

Ordnance Survey (c) Crown Copyright 2024. All rights reserved. Licence number 100022432

LLOYD HARDEN
Design • Planning • Architecture

--

REV	BY	DATE	DETAILS
C	LKH	05.02.25	Line amended as per email
B	TD	27.08.24	Line amended as per email
A	TD	27.08.24	Line amended as per email

SCALE @ A1
1:1250, 1:500

1:1250 0 12.5m 25m 37.5m 50m 62.5m 75m
1:500 0 5m 10m 15m 20m 25m

CLIENT
Kevin Jacobs
Nightingales Farm, Sincox Lane, Horsham RH13 8PT

PROJECT
Class Q Barn Conversion For 8 Units.

DRAWN BY	CHECKED BY
RJG	--

PLANNING

DRAWING TITLE
Existing Site Location & Proposed Block Plan

DATE	DRAWING NUMBER	REVISION
09.07.24	2405-06-001	C

+44 (0)116 482 9284 www.lloydharden.co.uk

DO NOT CONSTRUCT FROM THIS DRAWING. Responsibility Is Not Accepted For Errors Made By Others In Scaling From This Drawing. All Construction Information Must Be Taken From Figured Dimensions Only. All Dimensions And Levels Must Be Checked On Site And Any Discrepancies Between Drawings Must Be Reported To Lloyd Harden Design Ltd. THESE DRAWINGS ARE FOR PLANNING USE ONLY.