

Existing Front Elevation of Garage (Scale 1:50)

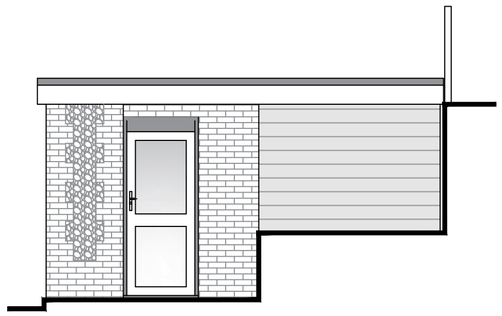

Existing Side Elevation of Garage (Scale 1:50)

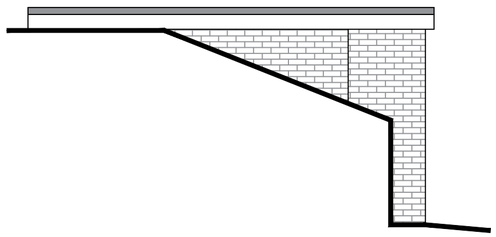

Existing Side Elevation of Garage (Scale 1:50)

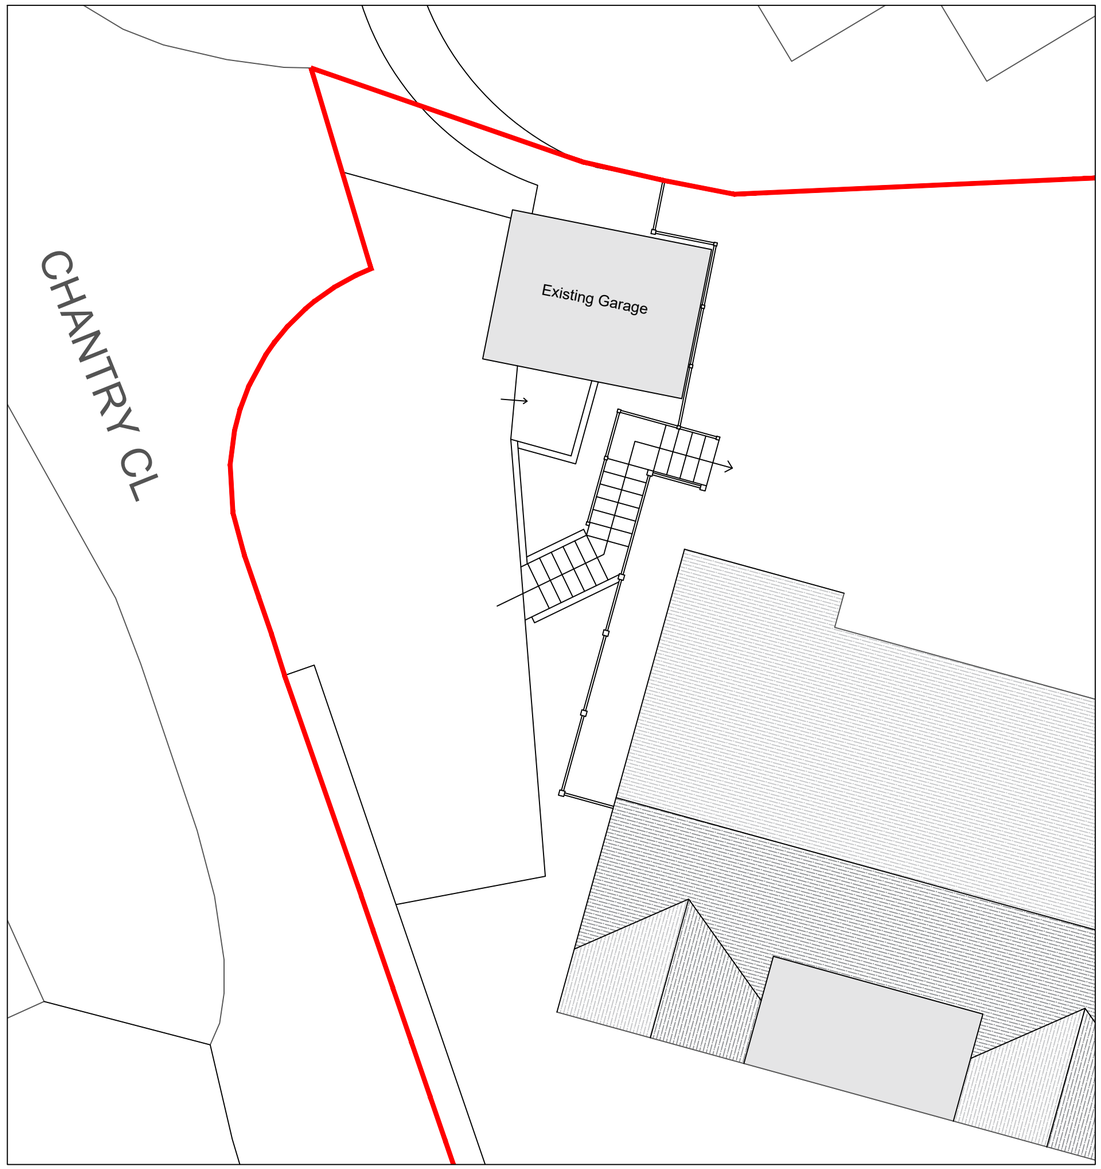

Existing Site Plan (Scale 1:100)

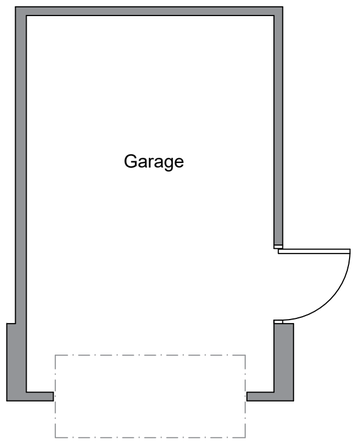

Existing Garage Layout (Scale 1:50)

 

Existing Garage Roof Plan (Scale 1:50)

Scale Bar (1:100)

0m 5m 10m

Scale Bar (1:50)

0m 5m

revisions

DOWNSVIEW
ASSOCIATES
Chartered Surveyors
Little Acorns, Hampers Lane, Storrington,
West Sussex, RH20 3HZ
Tel: 01903 746367 Mob: 7525 544965
Email: mail@downsview-surveyors.co.uk
RICS

client
Chantry Lodge
Chantry Lane
Storrington
West Sussex

project
Proposed demolition of undersized garage and construction of double garage with new steps.

title
Existing Layouts and Elevations

scale:	date:	revision:
As noted @ A2	Feb 2024	

drawing number
2024.409.01