




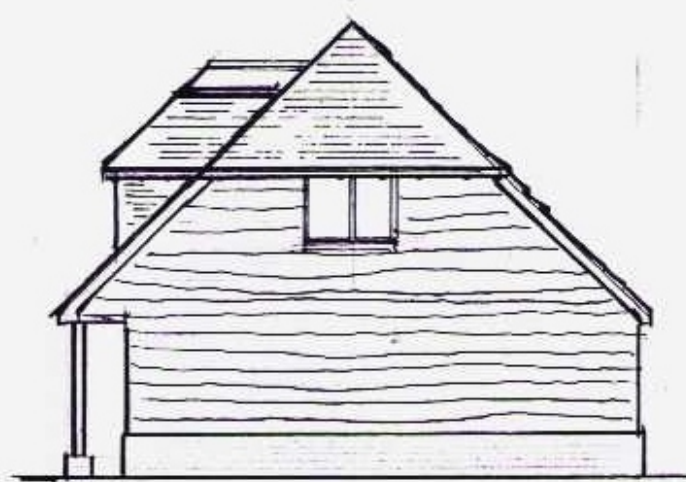

WEST ELEVATION 1:100

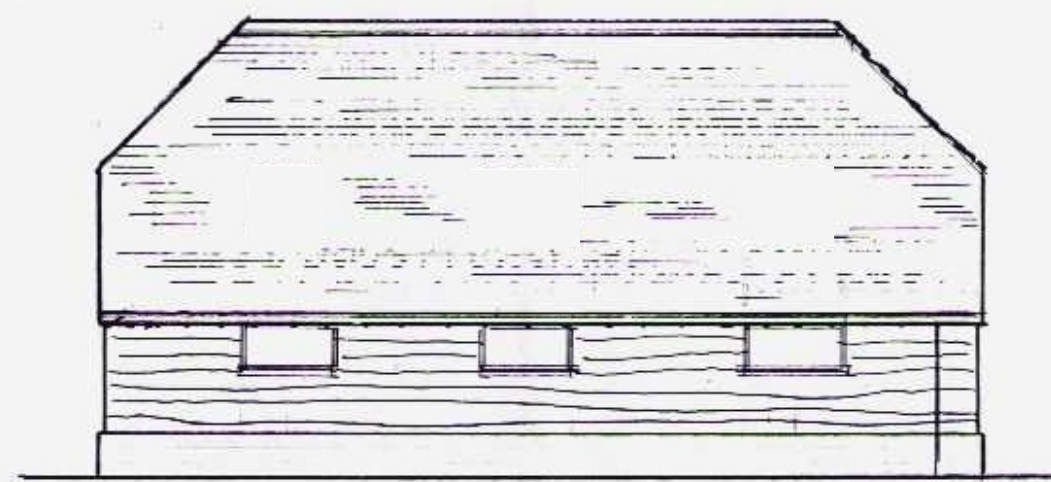

SOUTH ELEVATION 1:100

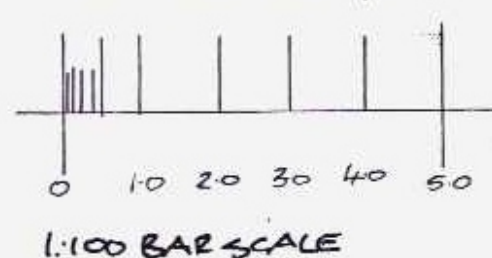


EAST ELEVATION 1:100





NORTH ELEVATION 1:100




TYPICAL CROSS-SECTION 1:50

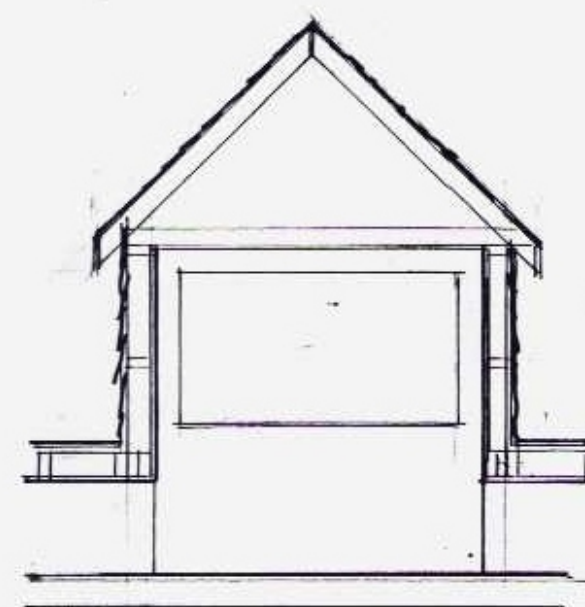

DORMER SECTIONS 1:50

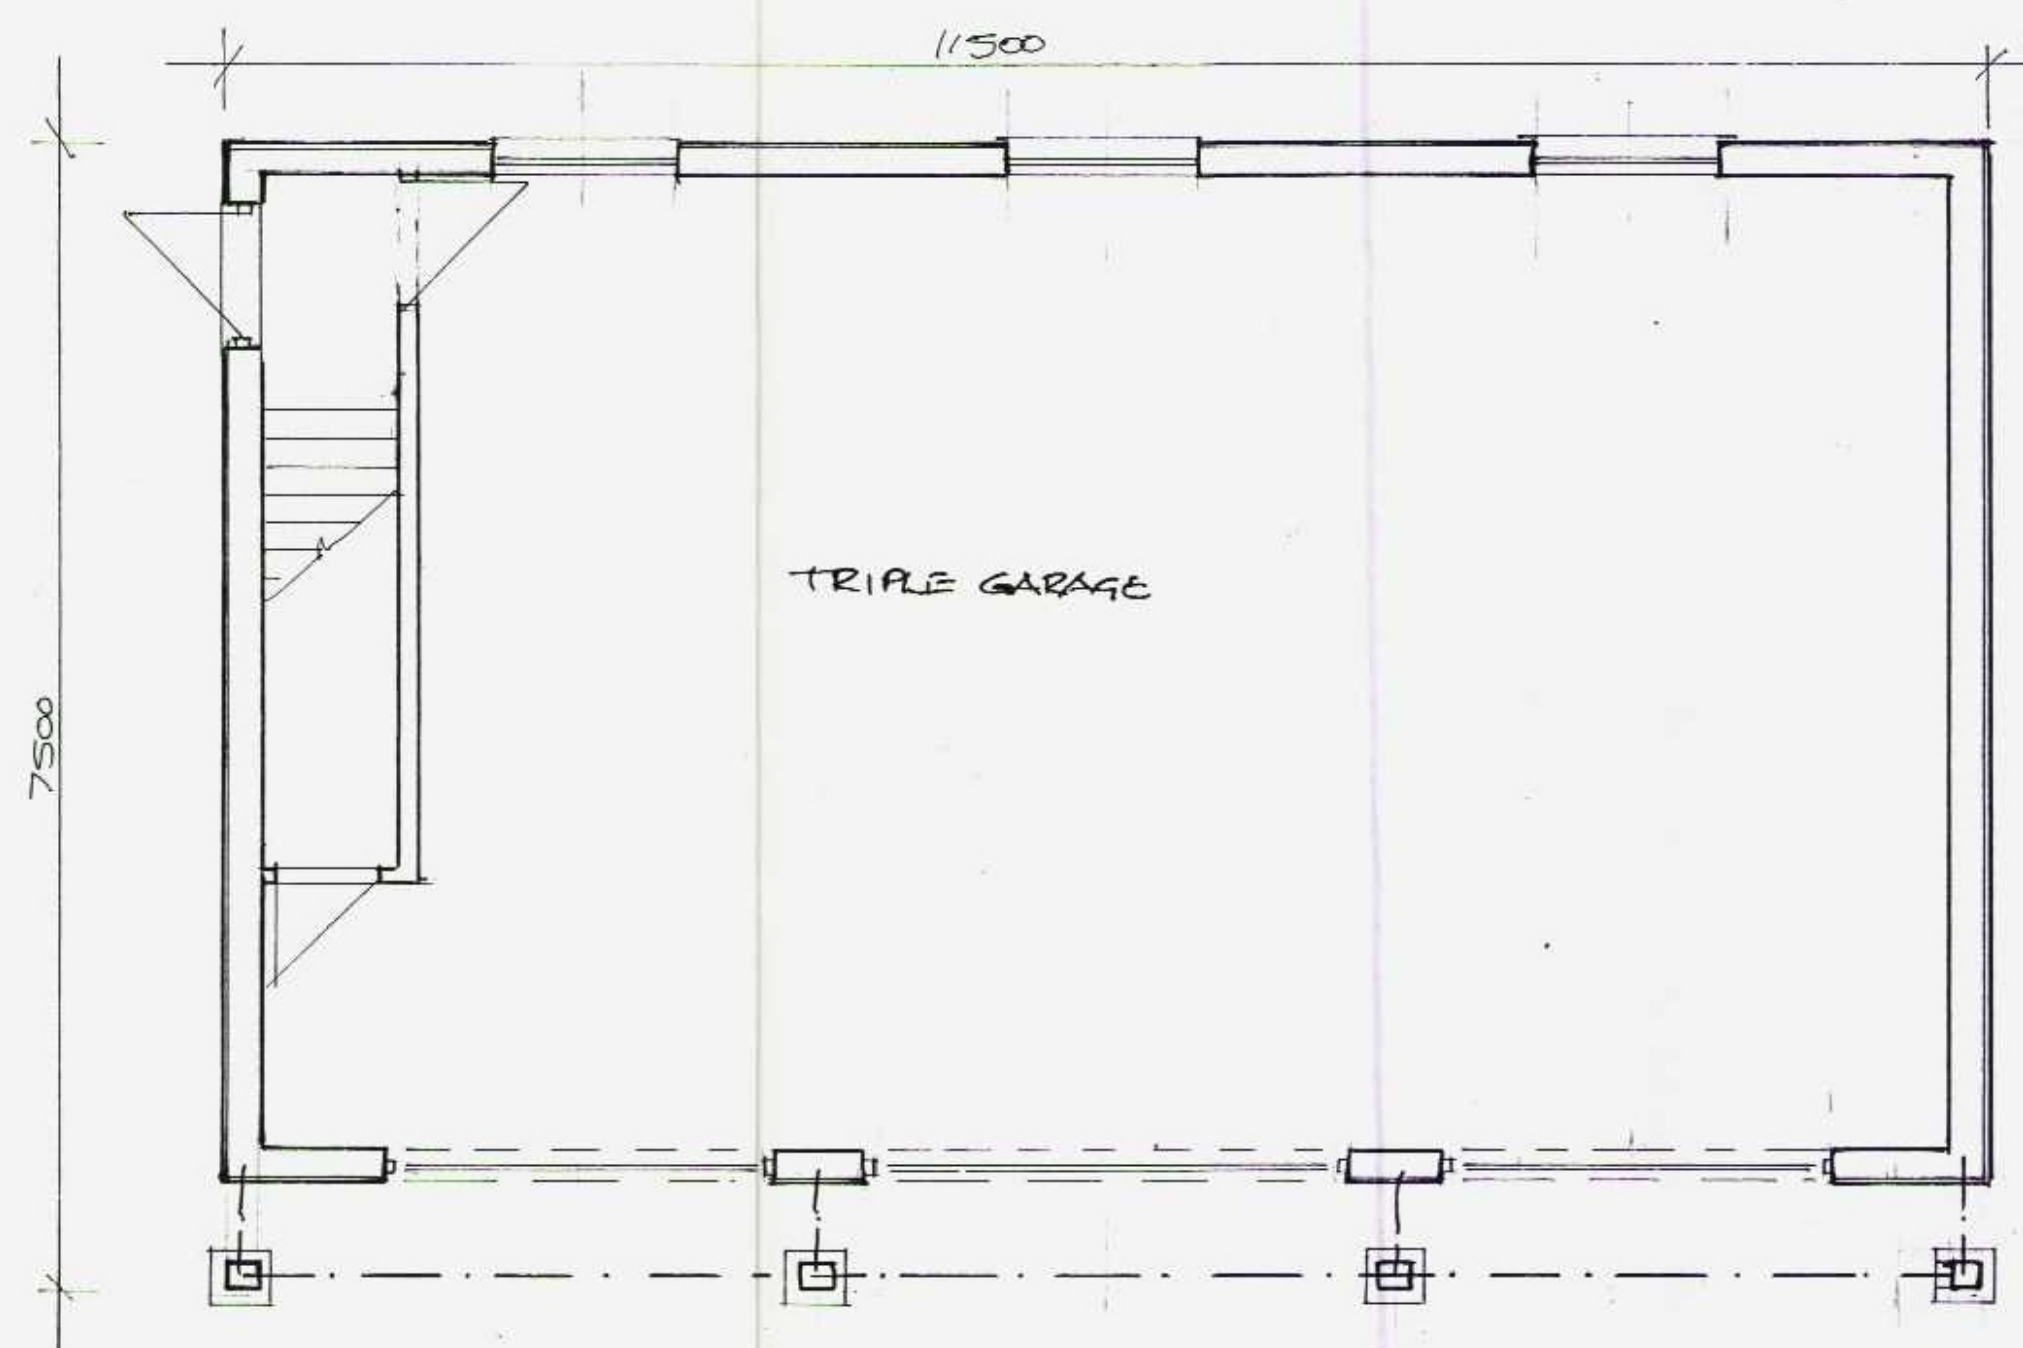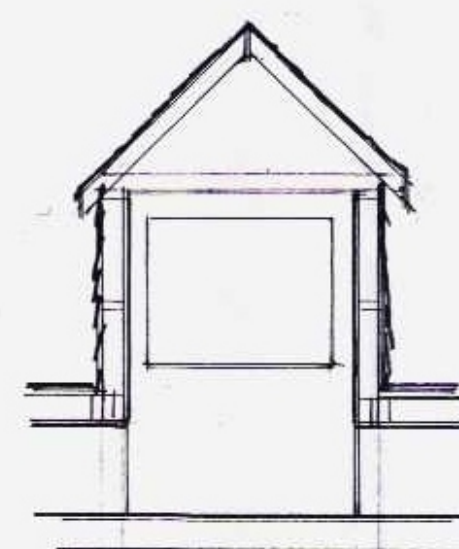

GROUND FLOOR PLAN 1:50

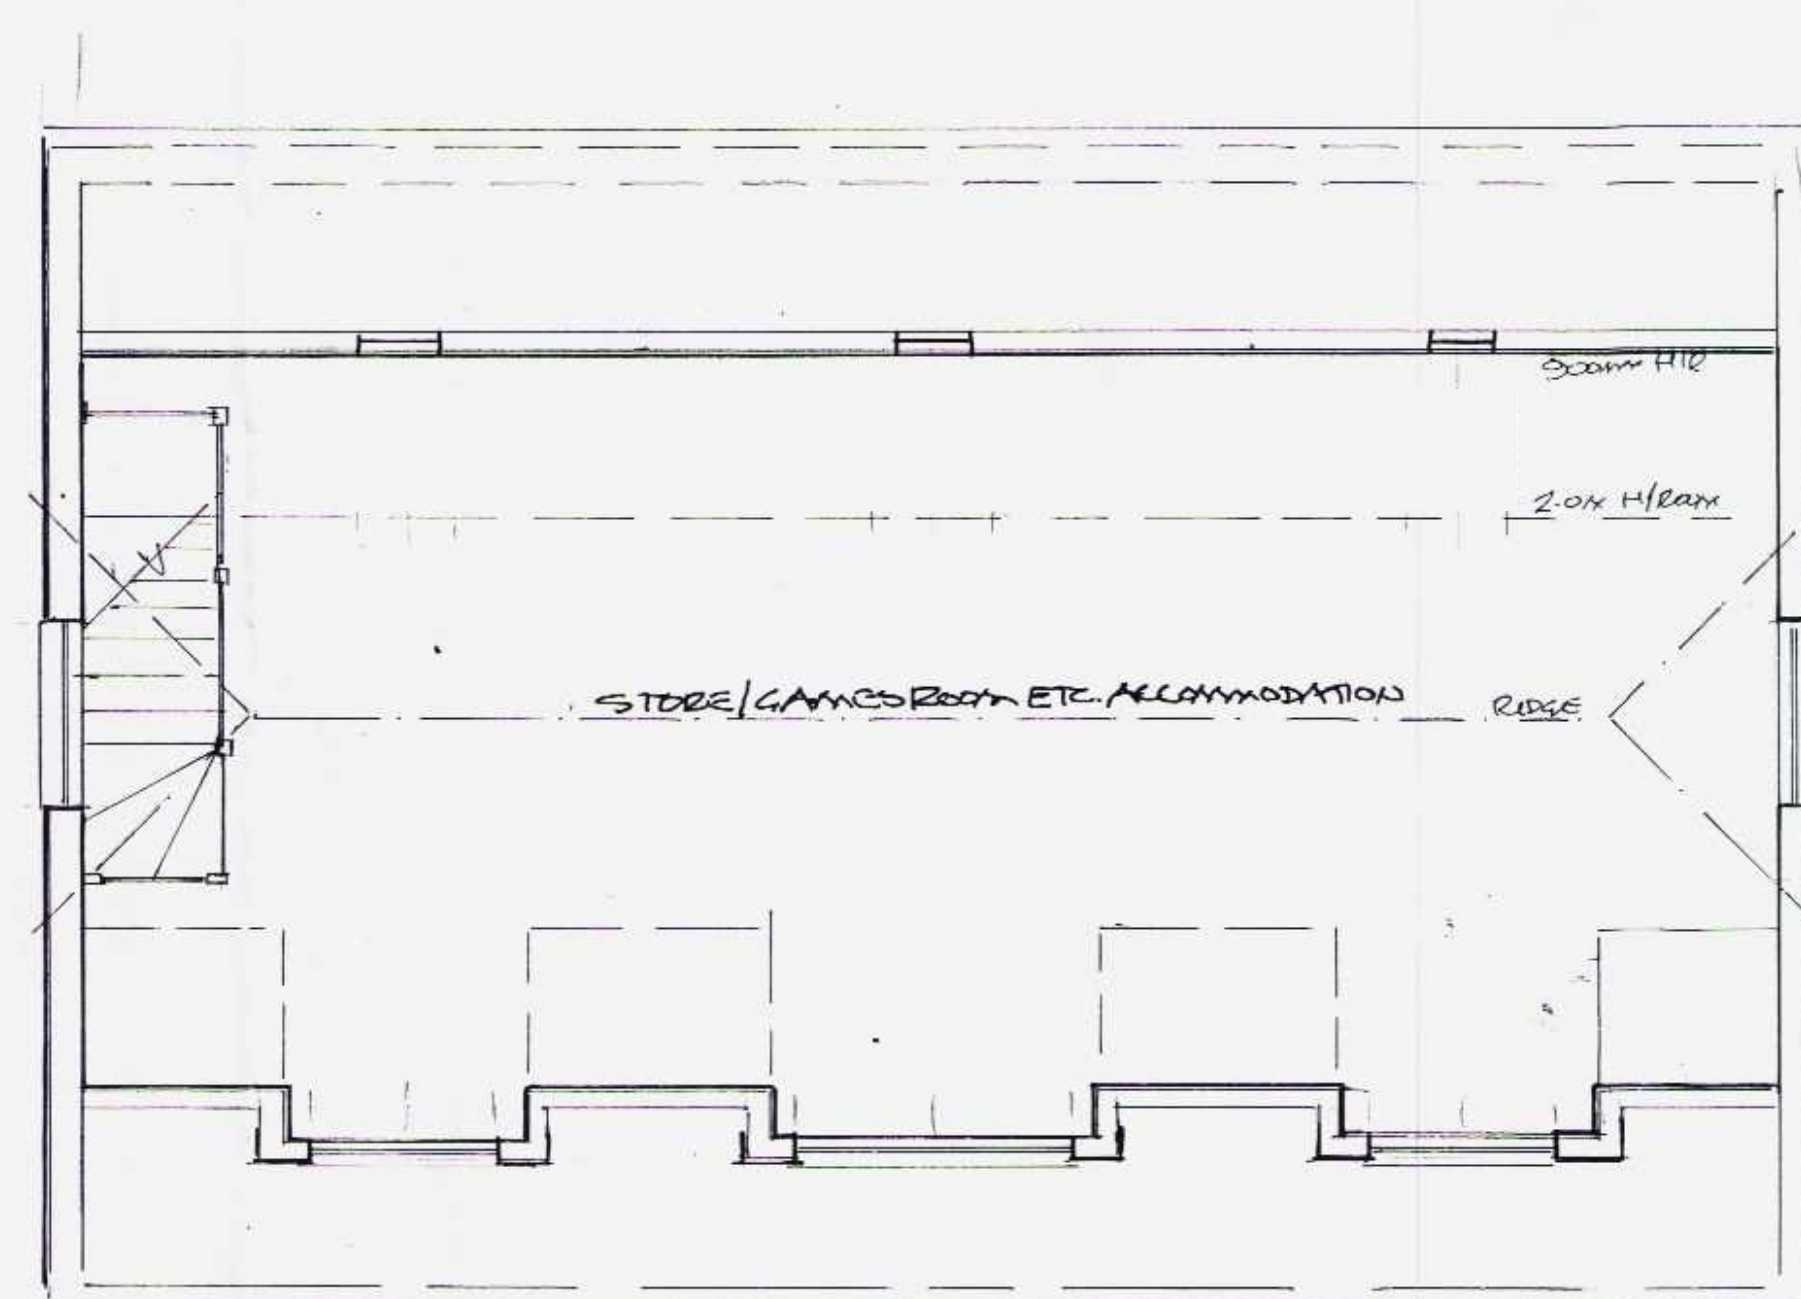

FIRST FLOOR PLAN 1:50

B 8/12/14 REDRAWN SMALLER / RIDGE DROPPED ON

PROJECT:
PROPOSED TRIPLE GARAGE
WITH ACCOMMODATION OVER AT
BENTONS COTTAGE
BENTONS LANE, DIAL POST,
WEST SUSSEX

DEWG. TITLE:
PROPOSED FLOOR PLANS
ELEVATIONS & SECTION

CLIENTS: MR & MRS HEDGES

CORRECTION OF:
GRAHAM ASKEW MRICS
CHARTERED BUILDING SURVEYOR
51 HURSTON GROVE
STORINGTON
WEST SUSSEX

SCALE:
1 TO 50 1 TO 100

DATE:
8th DECEMBER, 2014

DEWG. NO.
2014/26/2

REV.
B