BLOCK PLAN SCALE 1:500@a4 Denecroft, Haven Road, Rudgwick, RH12 3JH

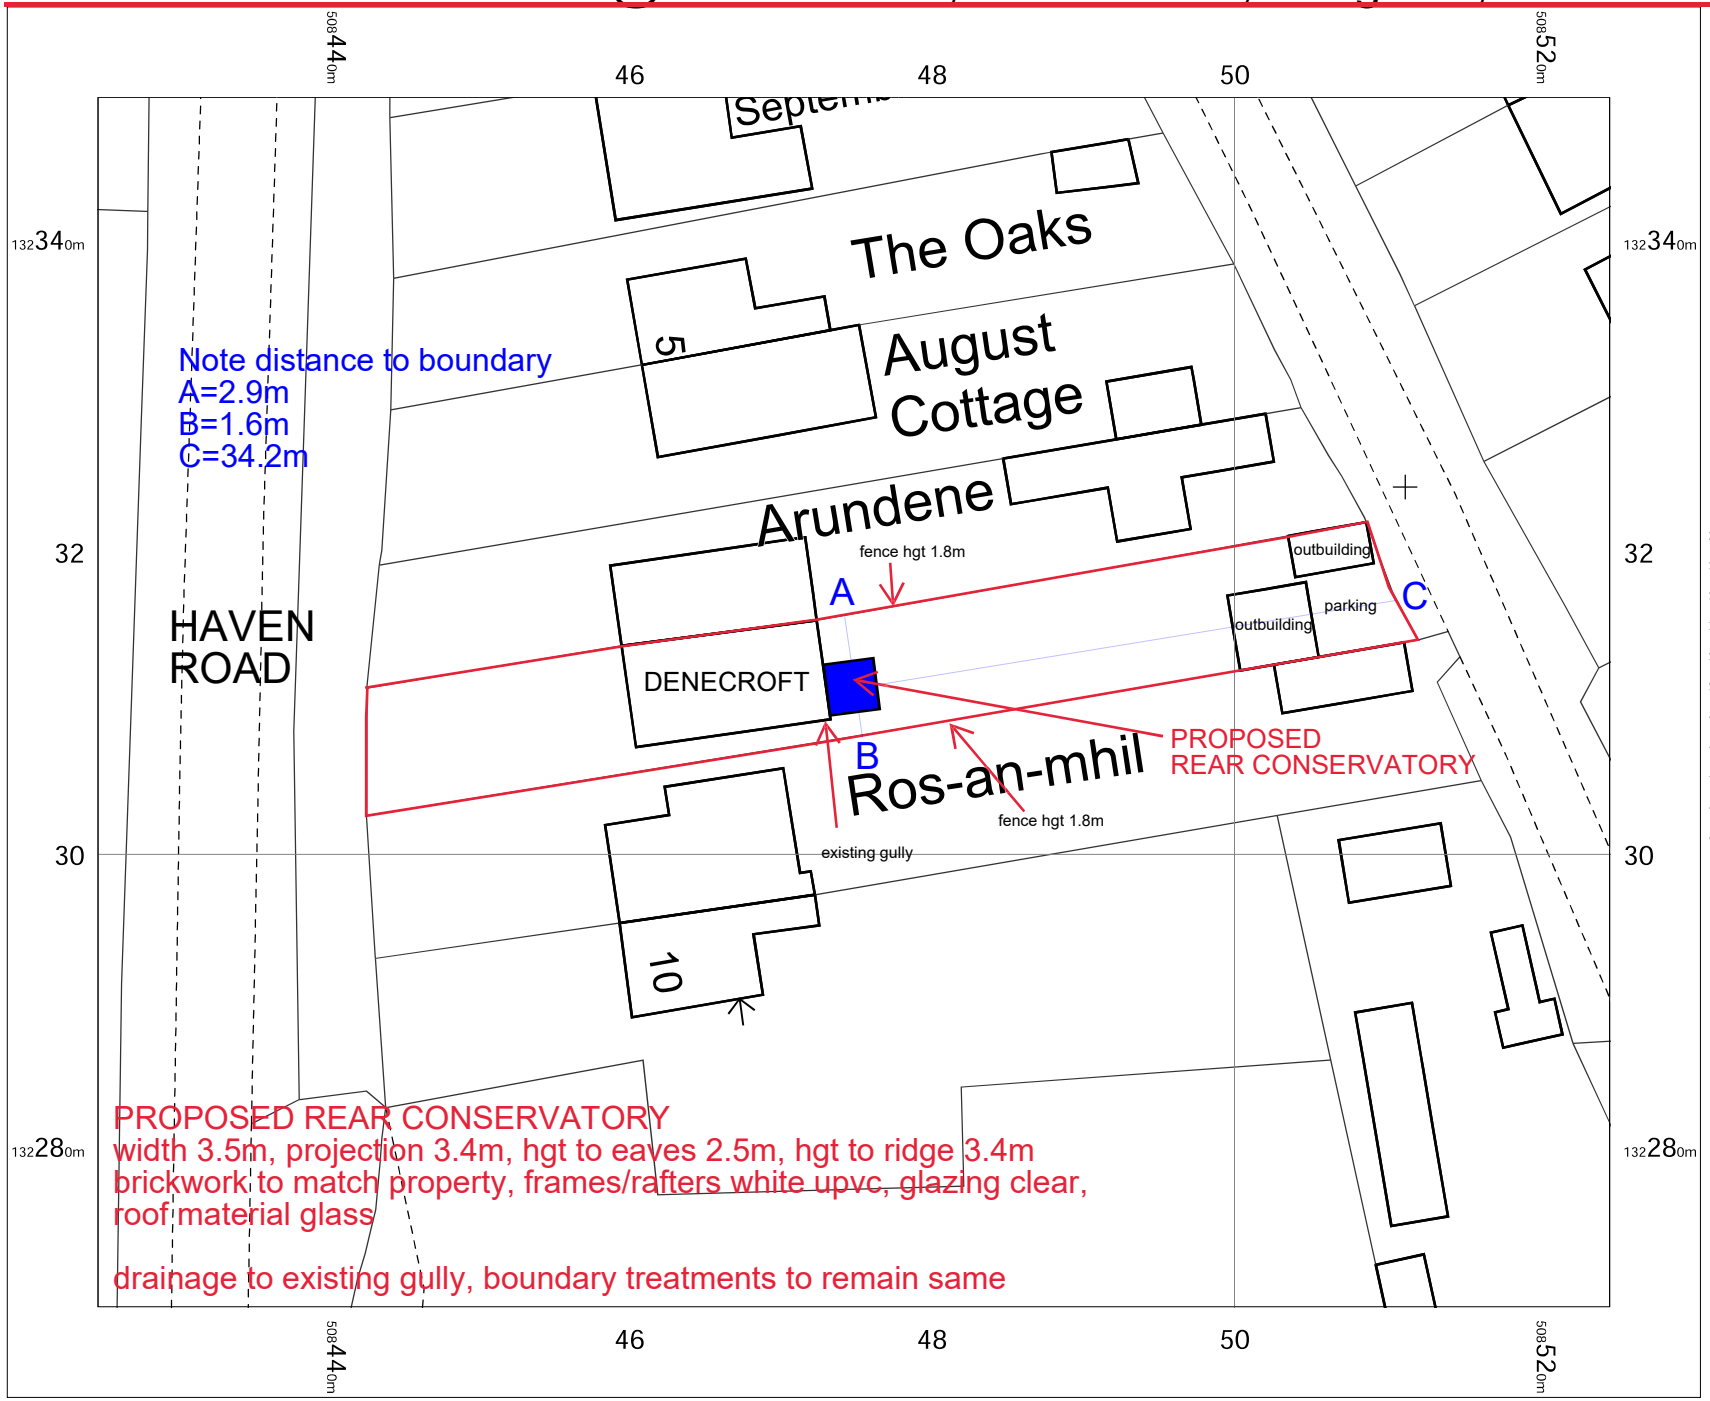

SEASCAPE CONSERVATORIES & ORANGERIES

N

0 2 4 6 8 10 12 14 16 18 20 m

OS MasterMap 1250/2500/10000 scale
Thursday, April 3, 2025, ID: CM-01216089
www.centremapslive.co.uk

1:500 scale print at A4, Centre: 508475 E, 132310 N

©Crown Copyright Ordnance Survey. Licence no. AC0000849896

Ordnance Survey Licensed Data

CENTRE MAPS LIVE.
FOR A BETTER POINT OF VIEW