

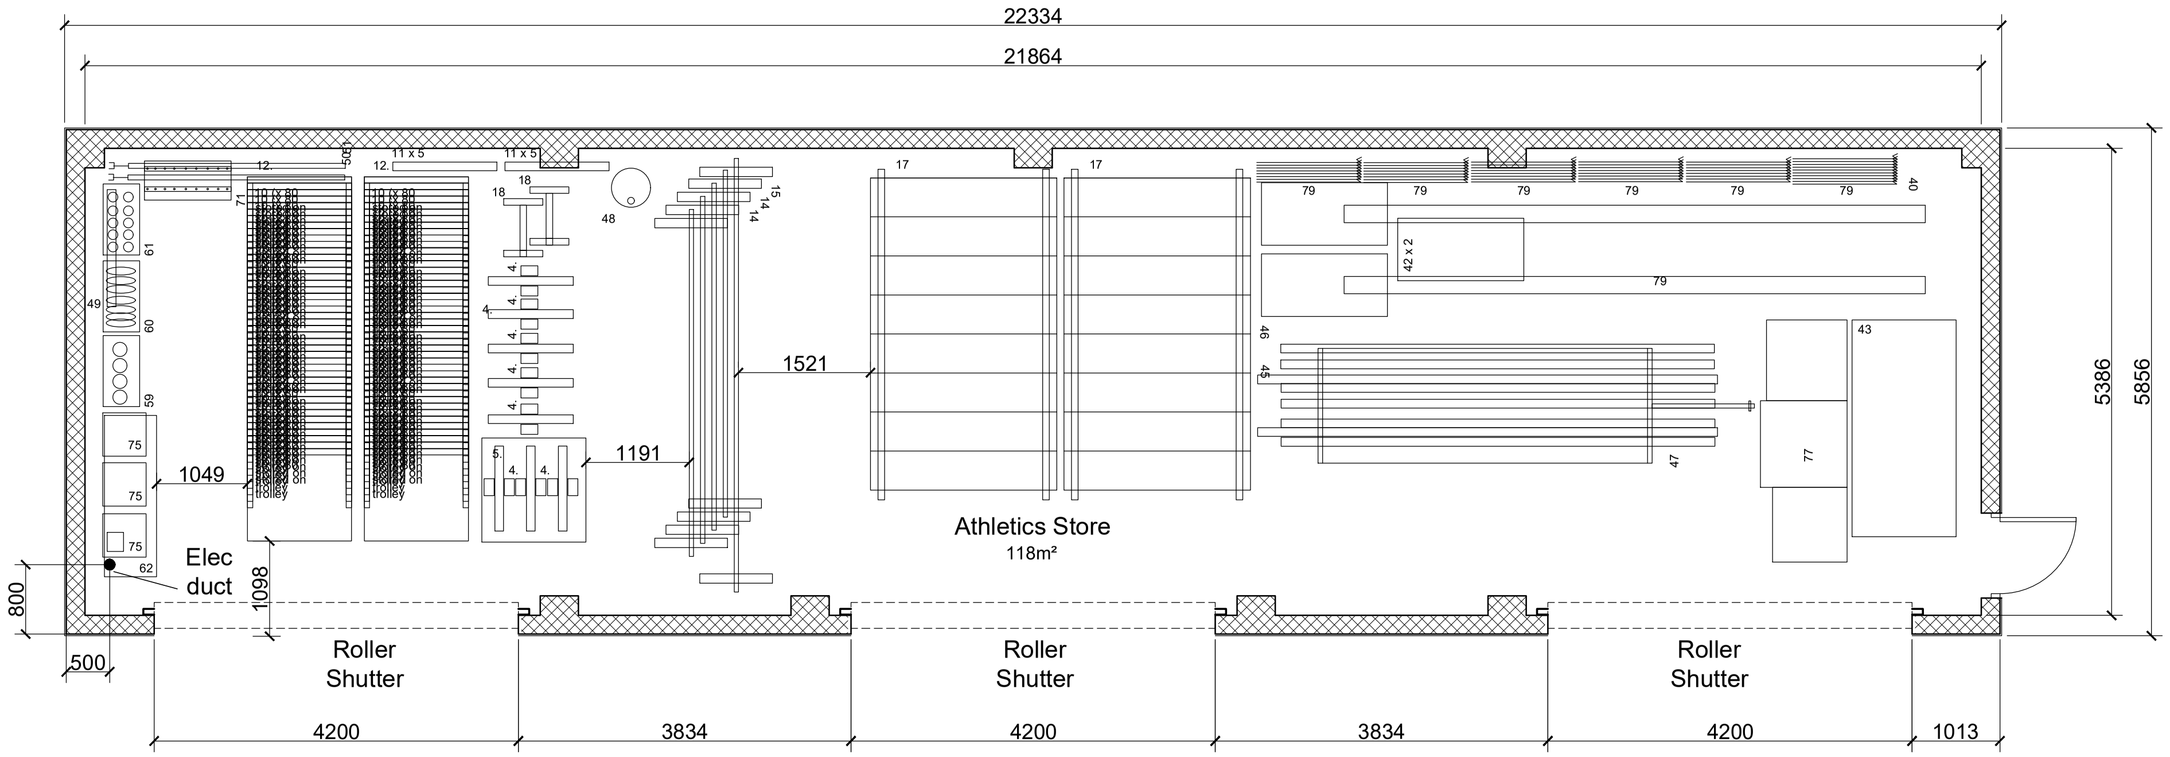



Proposed Floor Plan
1:50

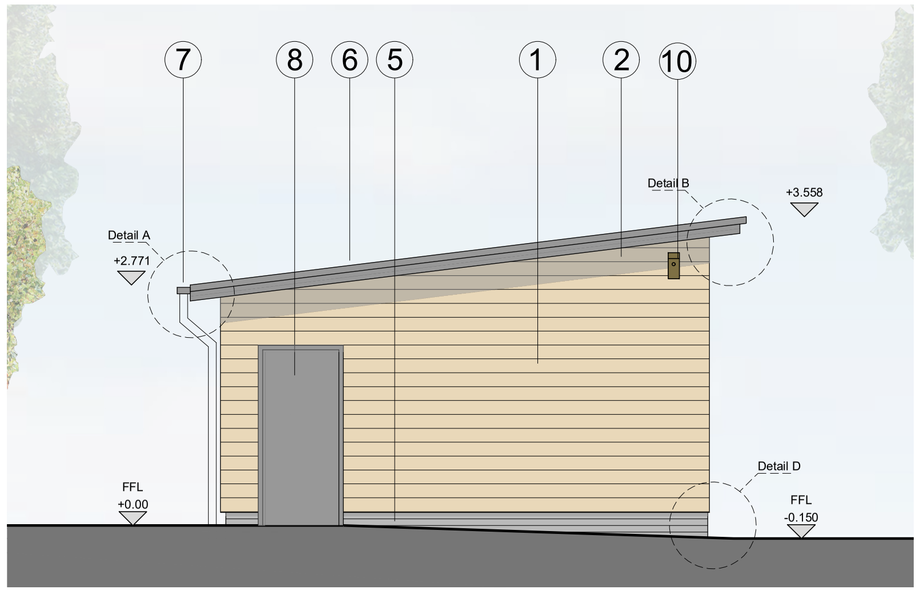


Proposed Side Elevation (North West)
1:50

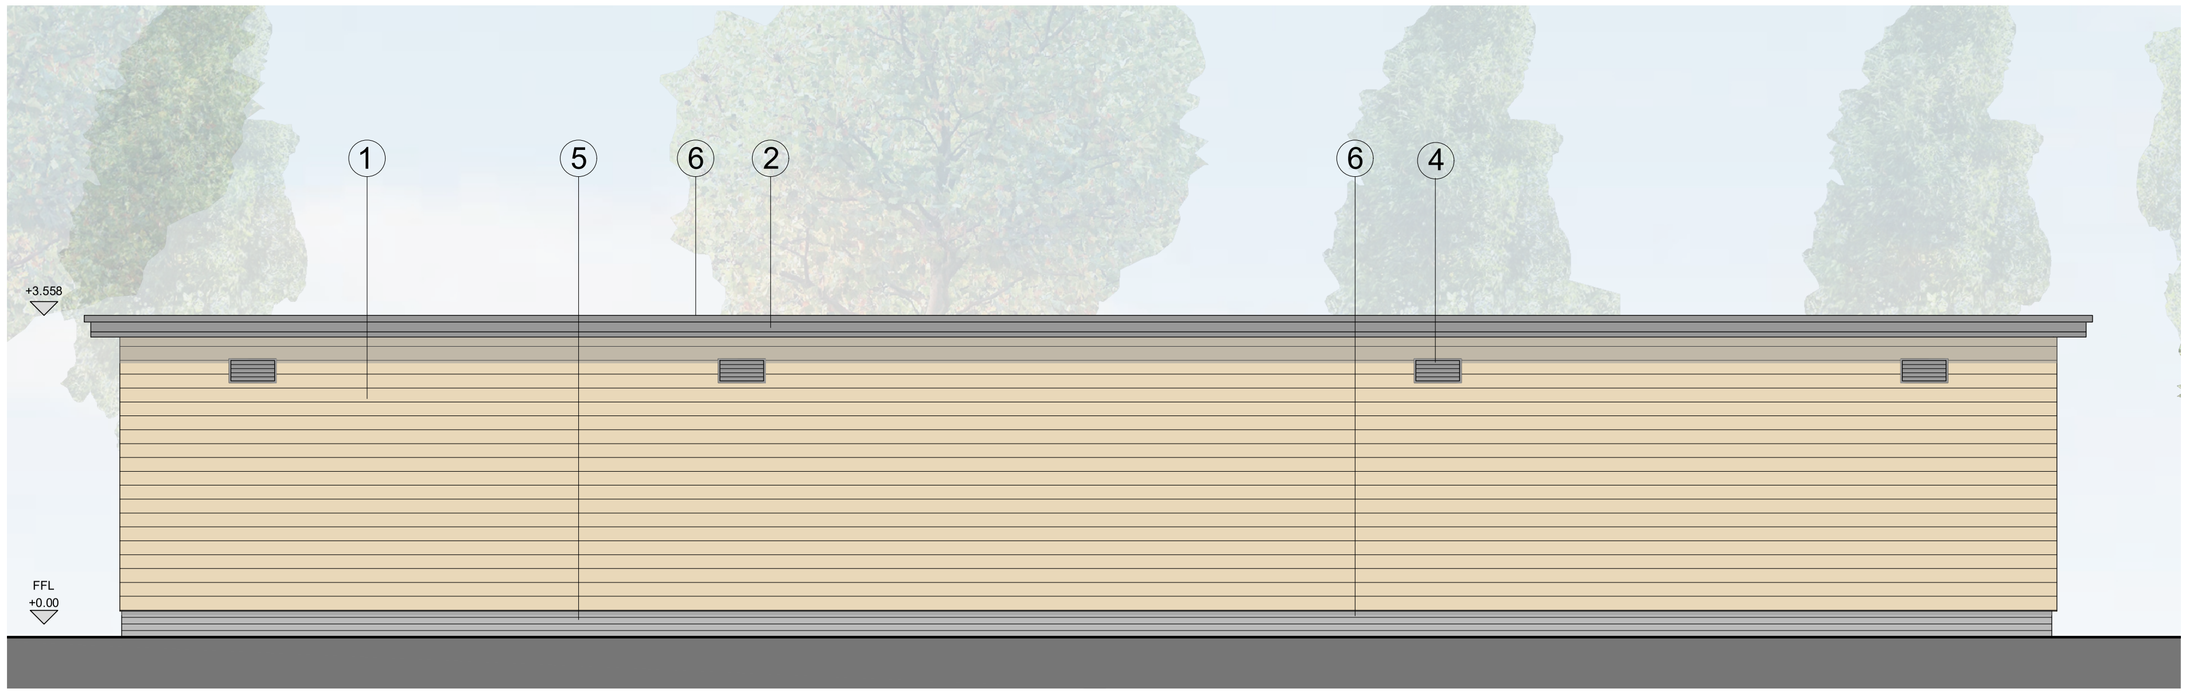


Proposed Front Elevation (South West)
1:50

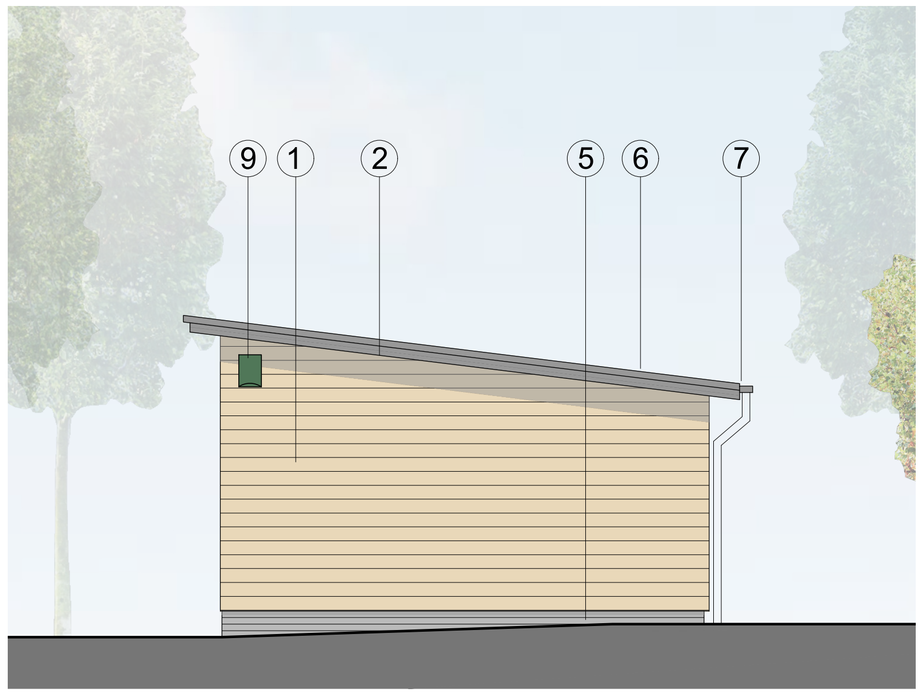

Proposed Side Elevation (South East)
1:50

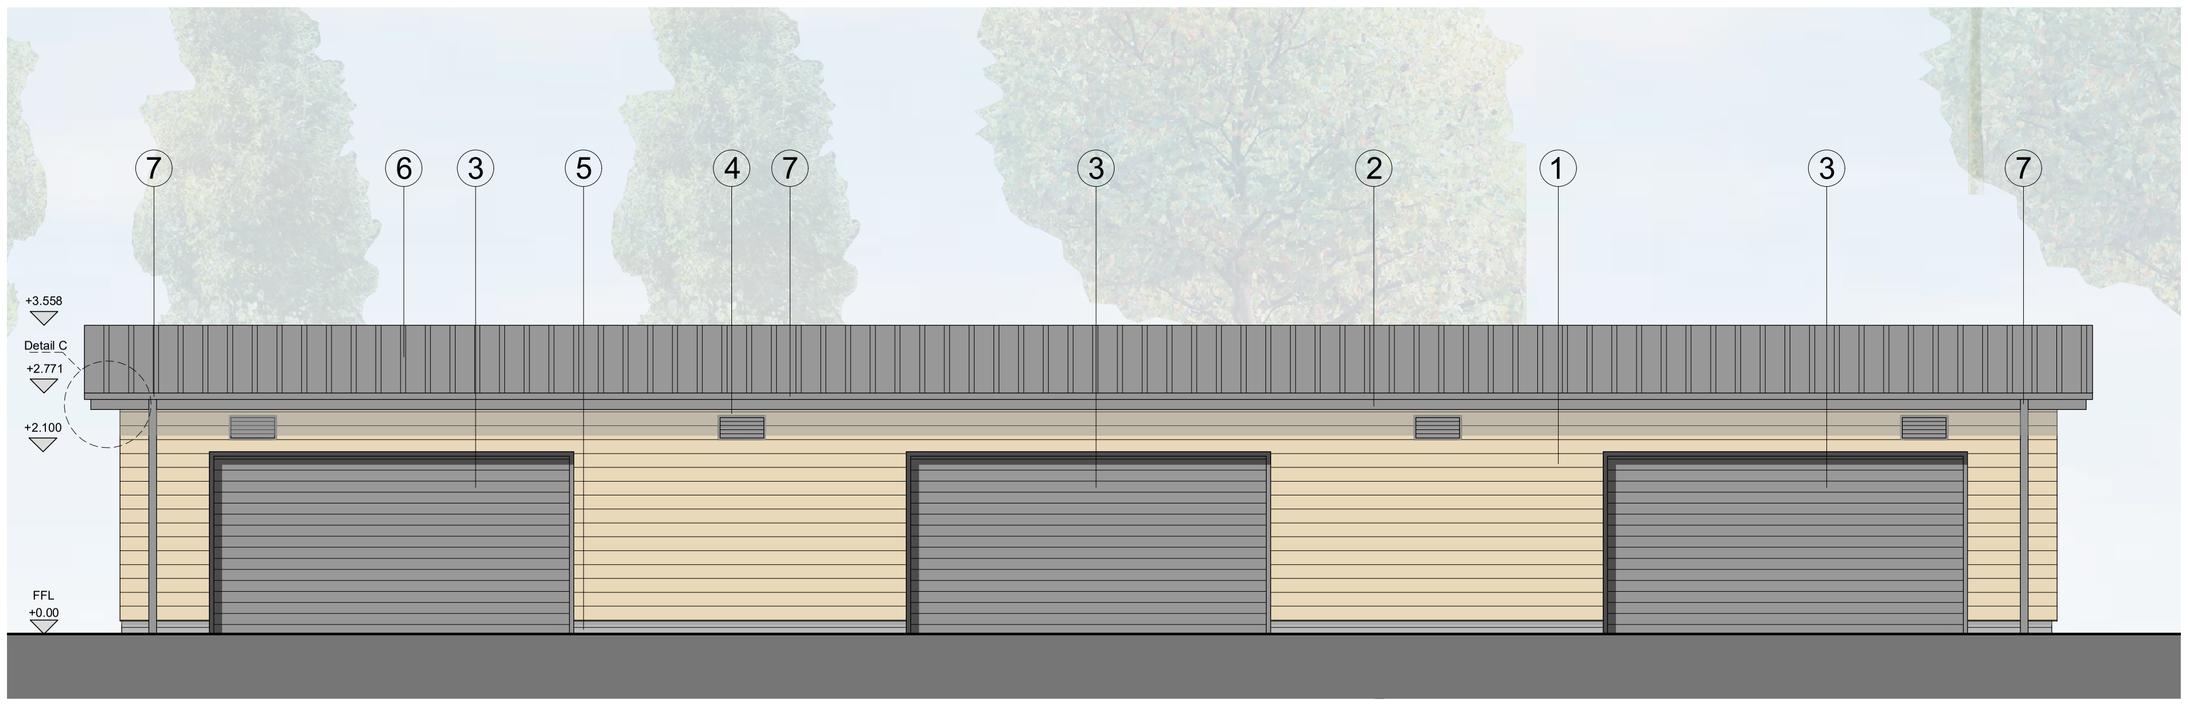

Proposed Rear Elevation (North East)
1:50

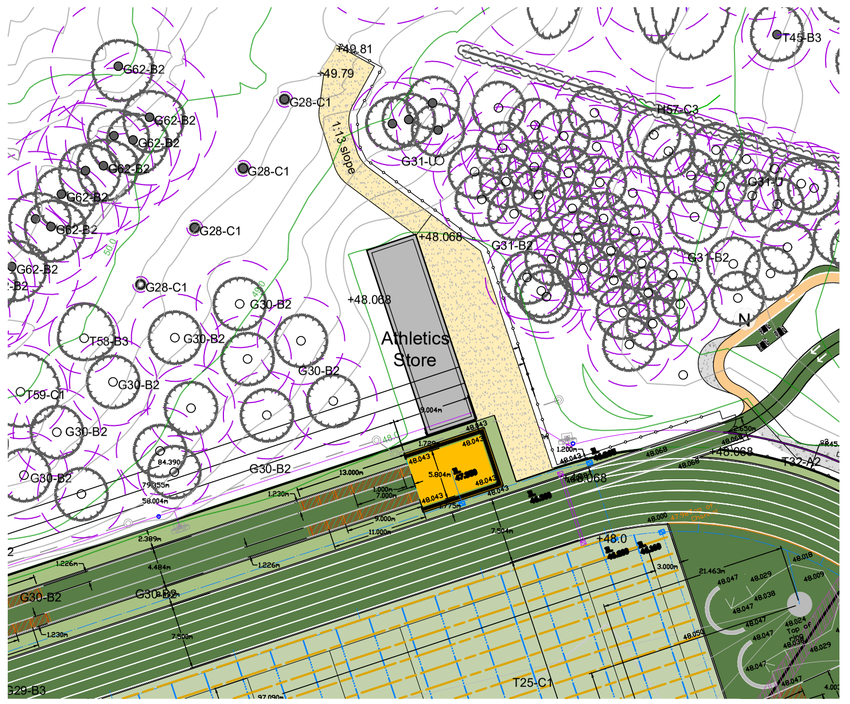


Proposed Site Location
1:500


NOTES

1. No dimensions are to be scaled from this drawing.
2. All dimensions are to be checked on site prior to construction

Proposed Material Notes:

1	Horizontal Larch timber cladding with natural edge and overlap, fixed over CW32 single skin corrugated cladding
2	Polyester Powder Coated Aluminium fascias and soffits: Colour - Merlin Grey.
3	Internally fixed external roller shutter - CNC, uni-insulated, chain operated, galvanised - Powder Coated Merlin Grey.
4	Polyester powder coated Louvred air vent. Colour - Merlin Grey
5	Solid dense 7.3N 140mm wide Dark Grey Engineering brick
6	CR32 0.7mm thick corrugated roof sheet (colour: dark grey) with anti-condensation fleece internally
7	PVC Rainwater gutters and down pipes: Colour - PVC Black.
8	Steel Personnel door - powder coated finish (colour: Merlin Grey). Provide push function ironmongery internally for fire escape.
9	NHBS Elisa Bat Box - 260x100x370mm, colour green
10	NHBS Small Bird Nest Box
*	40mm insulation to Midbrook specification is to be applied to walls and roof internally to reduce condensation risk

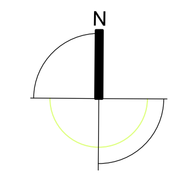

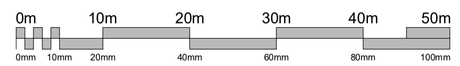

Revision	Date Issued	Details
A06	03.07.25	Roof colour to dark grey
A05	30.06.25	Site Location Plan added, elevation labels updated

PLANNING

LK2

Studio 1, Deepdale Enterprise Park,
Deepdale Lane,
Nettleham, Lincoln
LN2 2LL

T 01522 750777
E info@lk2.co.uk
W www.lk2.co.uk

Registered in England 08206944 - Reg. Office : Studio 2, Deepdale Enterprise Park,Deepdale Lane, Nettleham Lincoln, LN2 2LL

Client Logo

CHRIST'S HOSPITAL
A SCHOOL LIKE NO OTHER

Client
Christ's Hospital School

Project
Bluecoat Sports Expansion Project
Phase 1

Drawing Title
Proposed Athletics Store
Plans and Elevations

Scale	Date	Drawn by	Checked by
1:50 at A1	Sept 2024	AJS	

Project No.	Drawing No.	Revision
893	(08) 022	A06