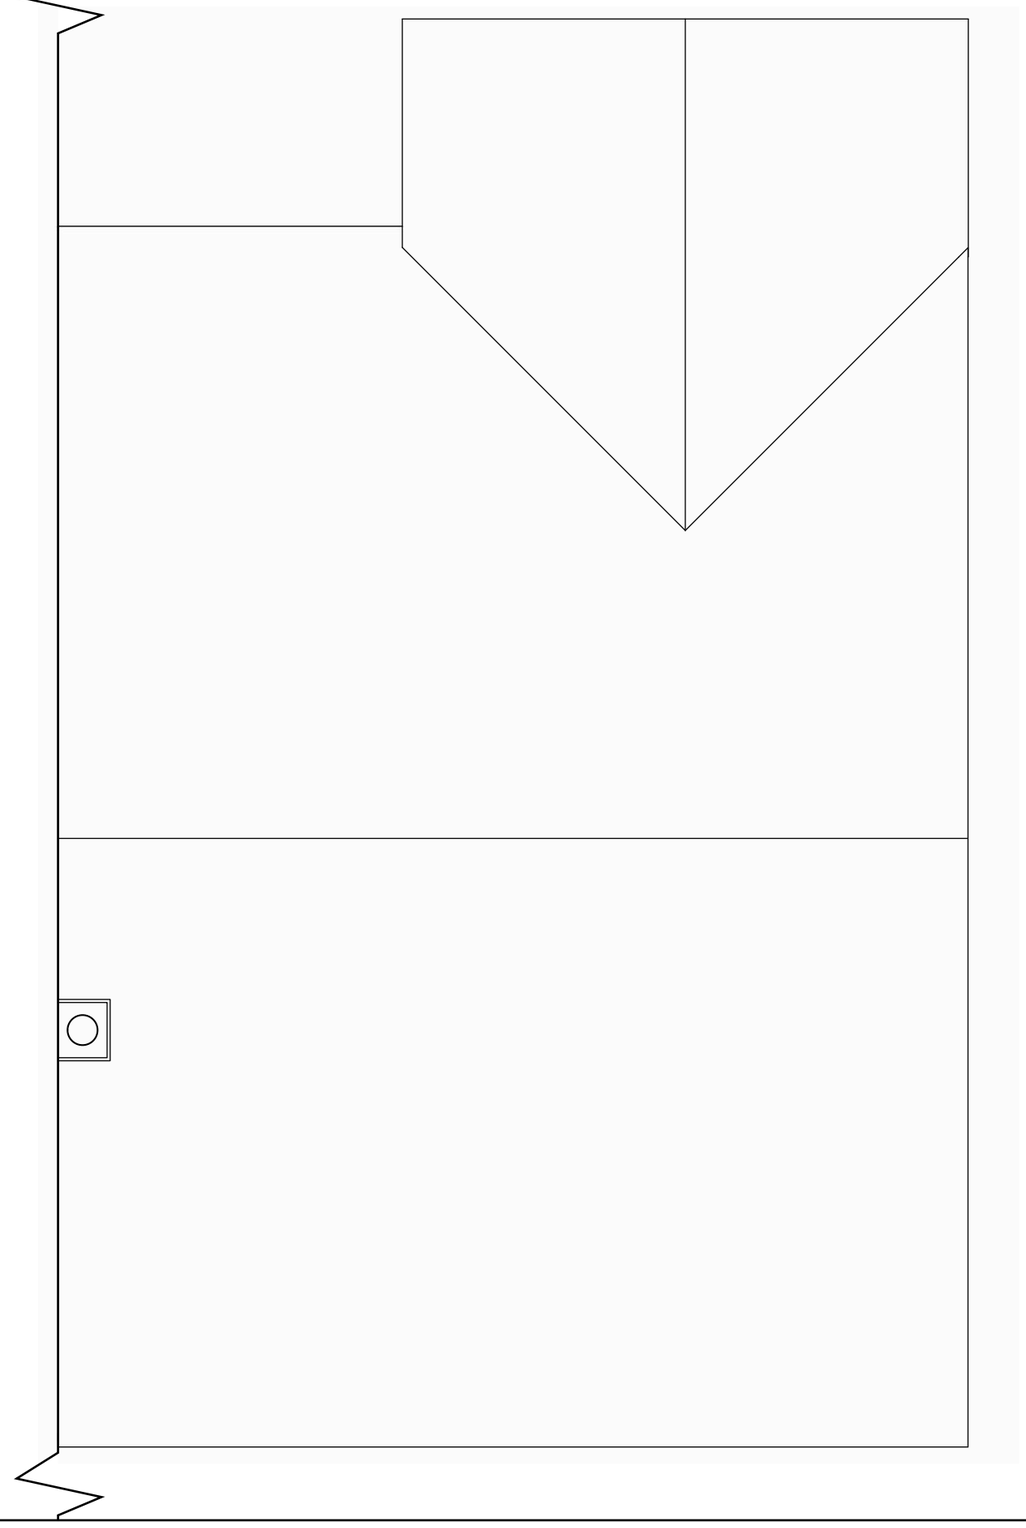

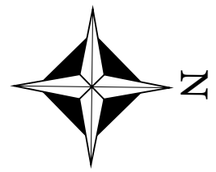



Scale 1:50 @ A3

EXISTING ROOF PLAN

12 ROSEMARY AVENUE, STEYNING, BN44 3YS

ARCHITECTURE BY JAKE MCLEWEE BSC (HONS): ARCHITECTURAL TECHNOLOGY

REFERENCE / DATE

A 415-4_I

09/02/2024

ARCHITECTUREBYJAKE.CO.UK