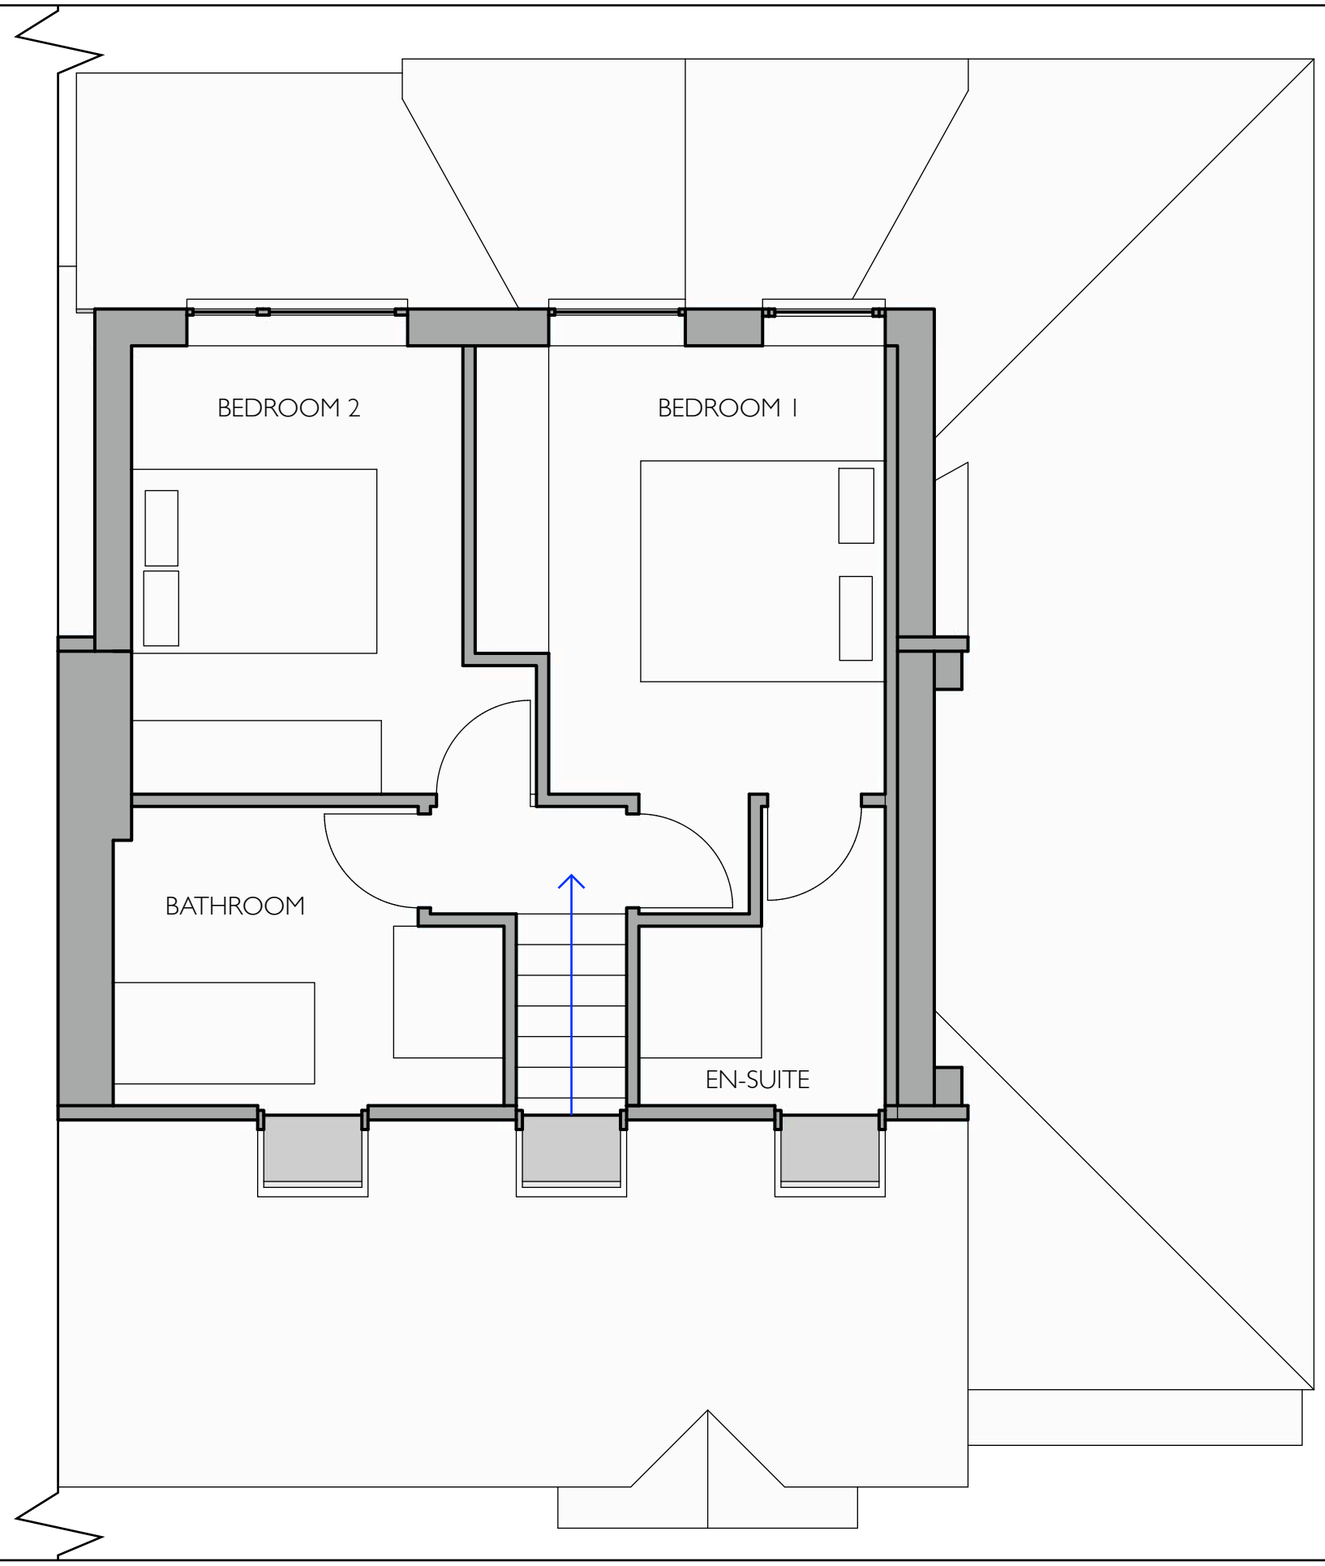

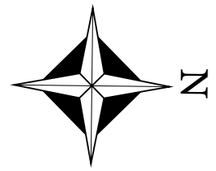

1M 2M 3M 4M 5M

Scale 1:50 @ A3

PROPOSED 1F PLAN

12 ROSEMARY AVENUE, STEYNING, BN44 3YS

ARCHITECTURE BY JAKE MCLEWEE BSC (HONS): ARCHITECTURAL TECHNOLOGY

REFERENCE / DATE

A 415-3_1

09/02/2024

ARCHITECTUREBYJAKE.CO.UK