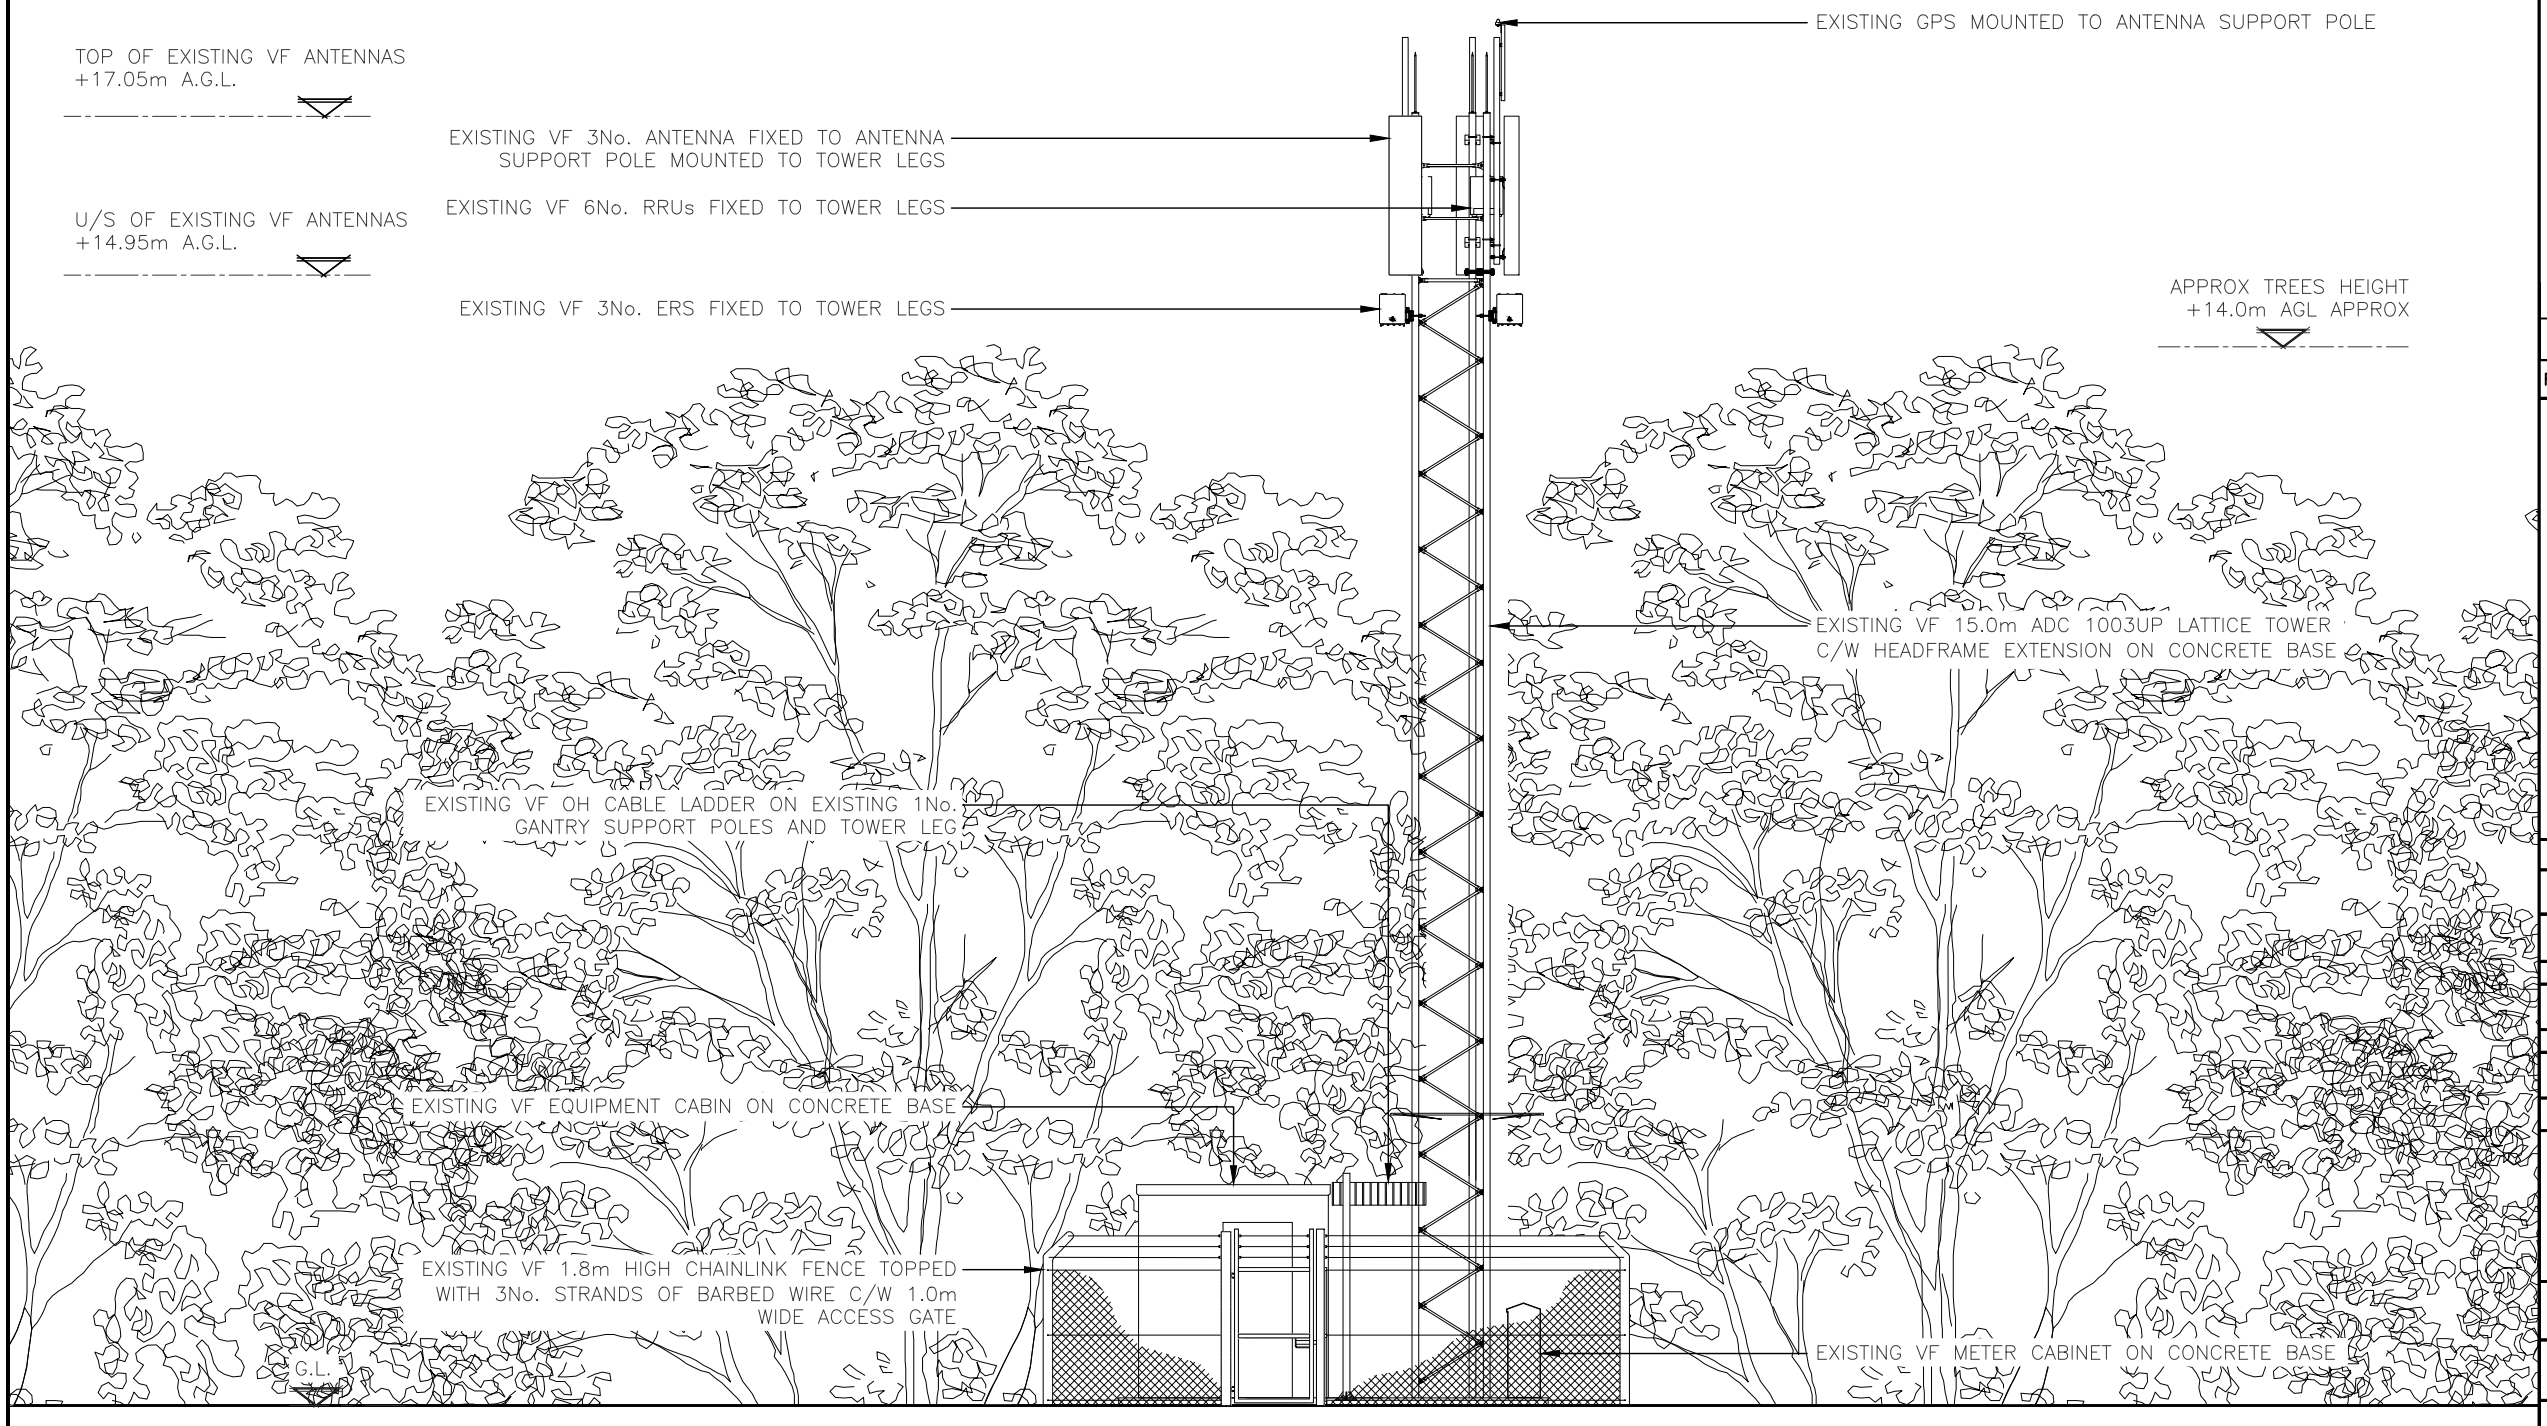

2m 0 2m 4m 6m 8m 10m

1:100

ALL DIMENSIONS ARE IN mm UNLESS NOTED OTHERWISE

N.G.R E: 511186 N: 131018

NOTES:

REV		BY	CH	DATE
1A	CONSTRUCTION ISSUE	AMB	DH	31.10.25

telent
Part of M Group

cornerstone

Cell Name	Opt.
BASF PRINTING SERVICES	–

Cell ID No

CSID	–	VF	–	TEF
12696726		30137vf		N/A
Project No.	–	N/A	–	N/A
12273856		SWS_CST014		–

Site Address / Contact Details

STANE STREET, SLINFOLD
SPRING COPSE BUSINESS PARK
HORSHAM
WEST SUSSEX
RH13 0SZ

Drawing Title:
EXISTING ELEVATION

Purpose of issue:
CONSTRUCTION

Dwg Rev:

Drawing Number:
300

1A

Surveyed By:		Original Sheet Size:		Pack Issue:
CP		A3		
Drawn: AMB	Date: 31/10/25	Checked: DH	Date: 31/10/25	1A