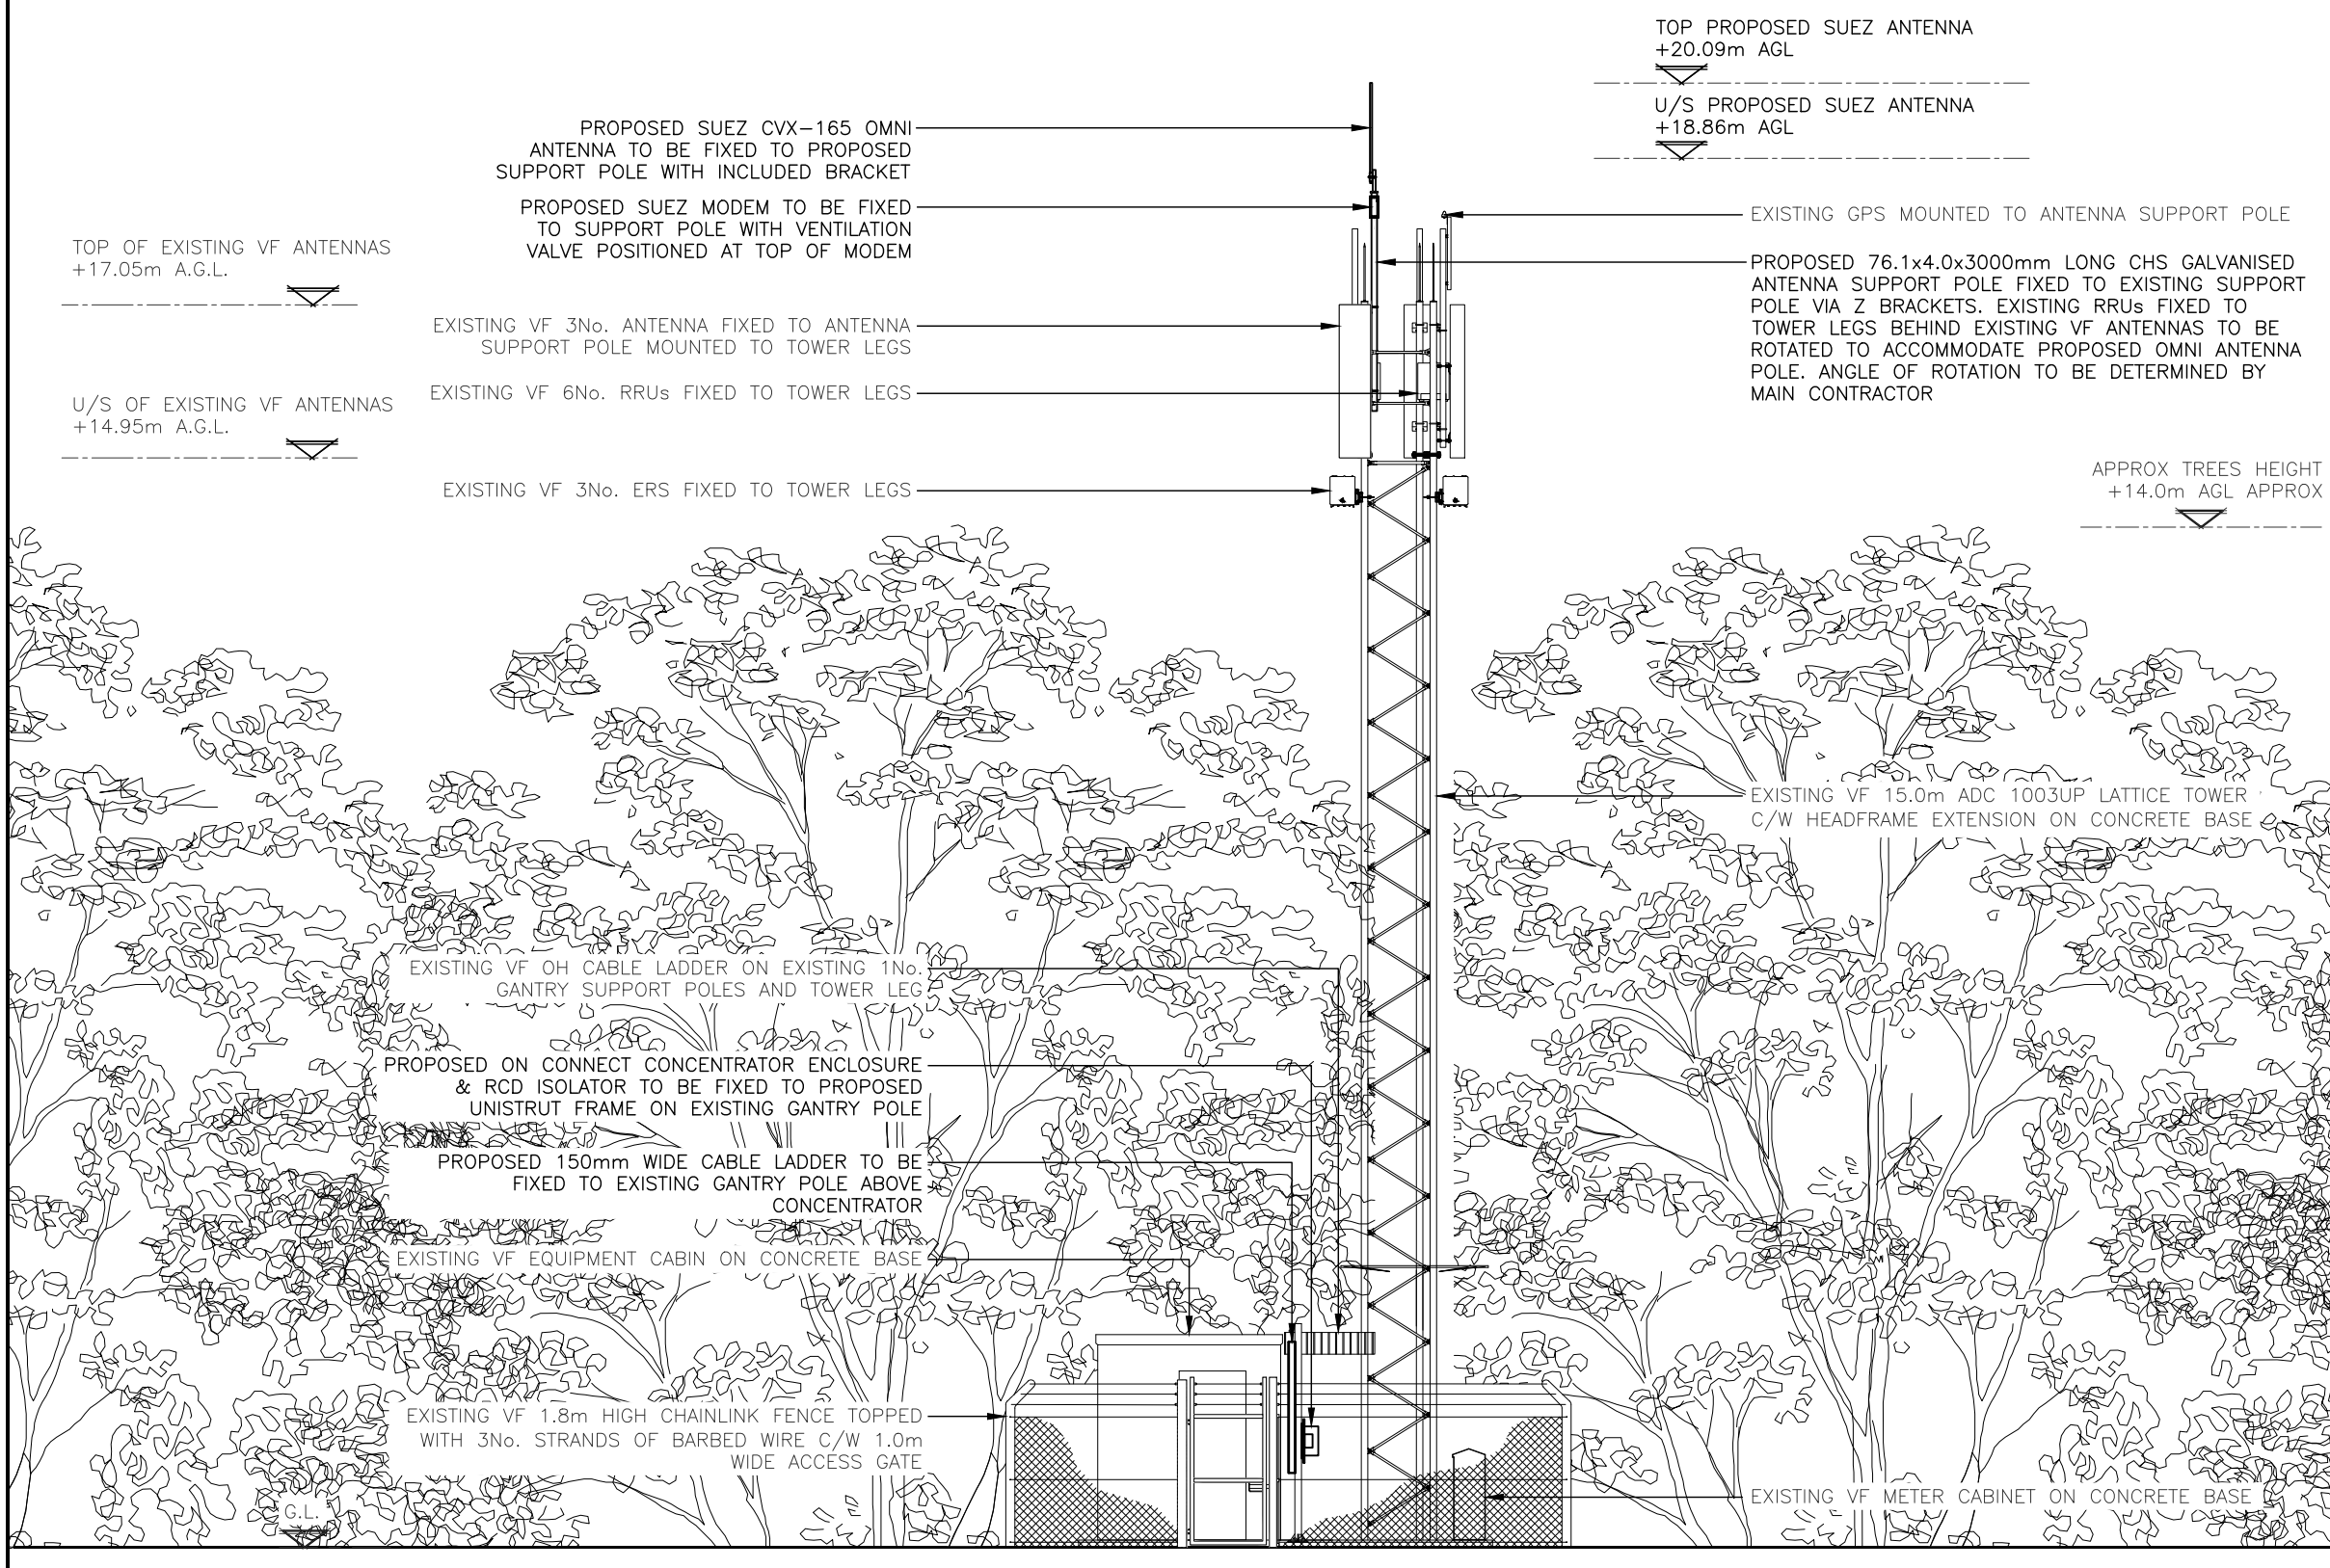

ALL DIMENSIONS ARE IN mm UNLESS NOTED OTHERWISE

N.G.R E: 511186 N: 131018

NOTES:

ACCESS TO SITE IS OVERGROWN, TO BE CUT BACK IF VEHICULAR ACCESS IS REQUIRED

REV	MODIFICATION	BY	CH	DATE
1A	CONSTRUCTION ISSUE	AMB	DH	31.10.25

telent
Part of M Group

cornerstone

Cell Name	Opt.
BASF PRINTING SERVICES	–

Cell ID No

CSID	– VF	– TEF
12696726	30137vf	N/A
Project No.	– N/A	– N/A
12273856	SWS_CST014	–

Site Address / Contact Details

STANE STREET, SLINFOLD
SPRING COPSE BUSINESS PARK
HORSHAM
WEST SUSSEX
RH13 0SZ

Drawing Title:
PROPOSED SITE ELEVATION

Purpose of issue:
CONSTRUCTION

Dwg Rev: 1A

Drawing Number:
301

Surveyed By:	Original Sheet Size:	Pack Issue:
CP	A3	

Drawn:	Date:	Checked:	Date:	
AMB	31/10/25	DH	31/10/25	1A