
Notes

1. This drawing is the copyright of MH Architects Ltd
2. Do not scale this drawing except for Local Authority planning purposes
3. All dimensions must be checked on site by the contractor prior to commencement of the works.

Client Approval	
X	A - Approved
X	B - Approved with comments
X	C - Do not use

Rev.	Revision Note/Purpose of Issue	Drw By	Date	Chk By	Date
P01	Planning issue	HG	24.09.24	NKS	24.09.24

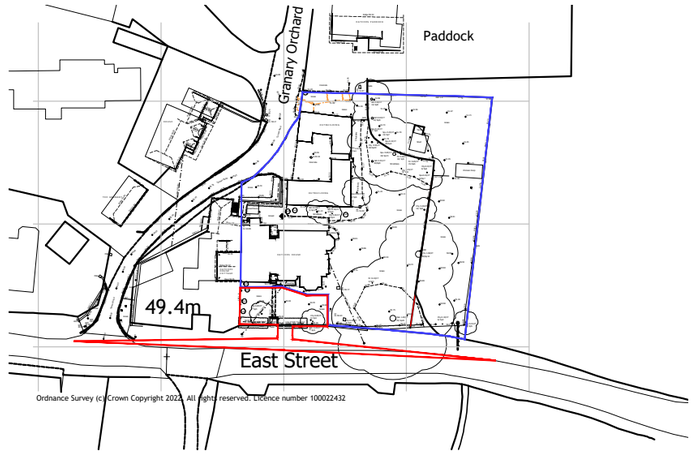

Ordnance Survey (c) Crown Copyright 2023. All rights reserved. Licence number 100022432


Licence number LIG0975

N

Location Plan 1:1250 @ A3

10 0 10 20 30 40 50 100m

1:1250

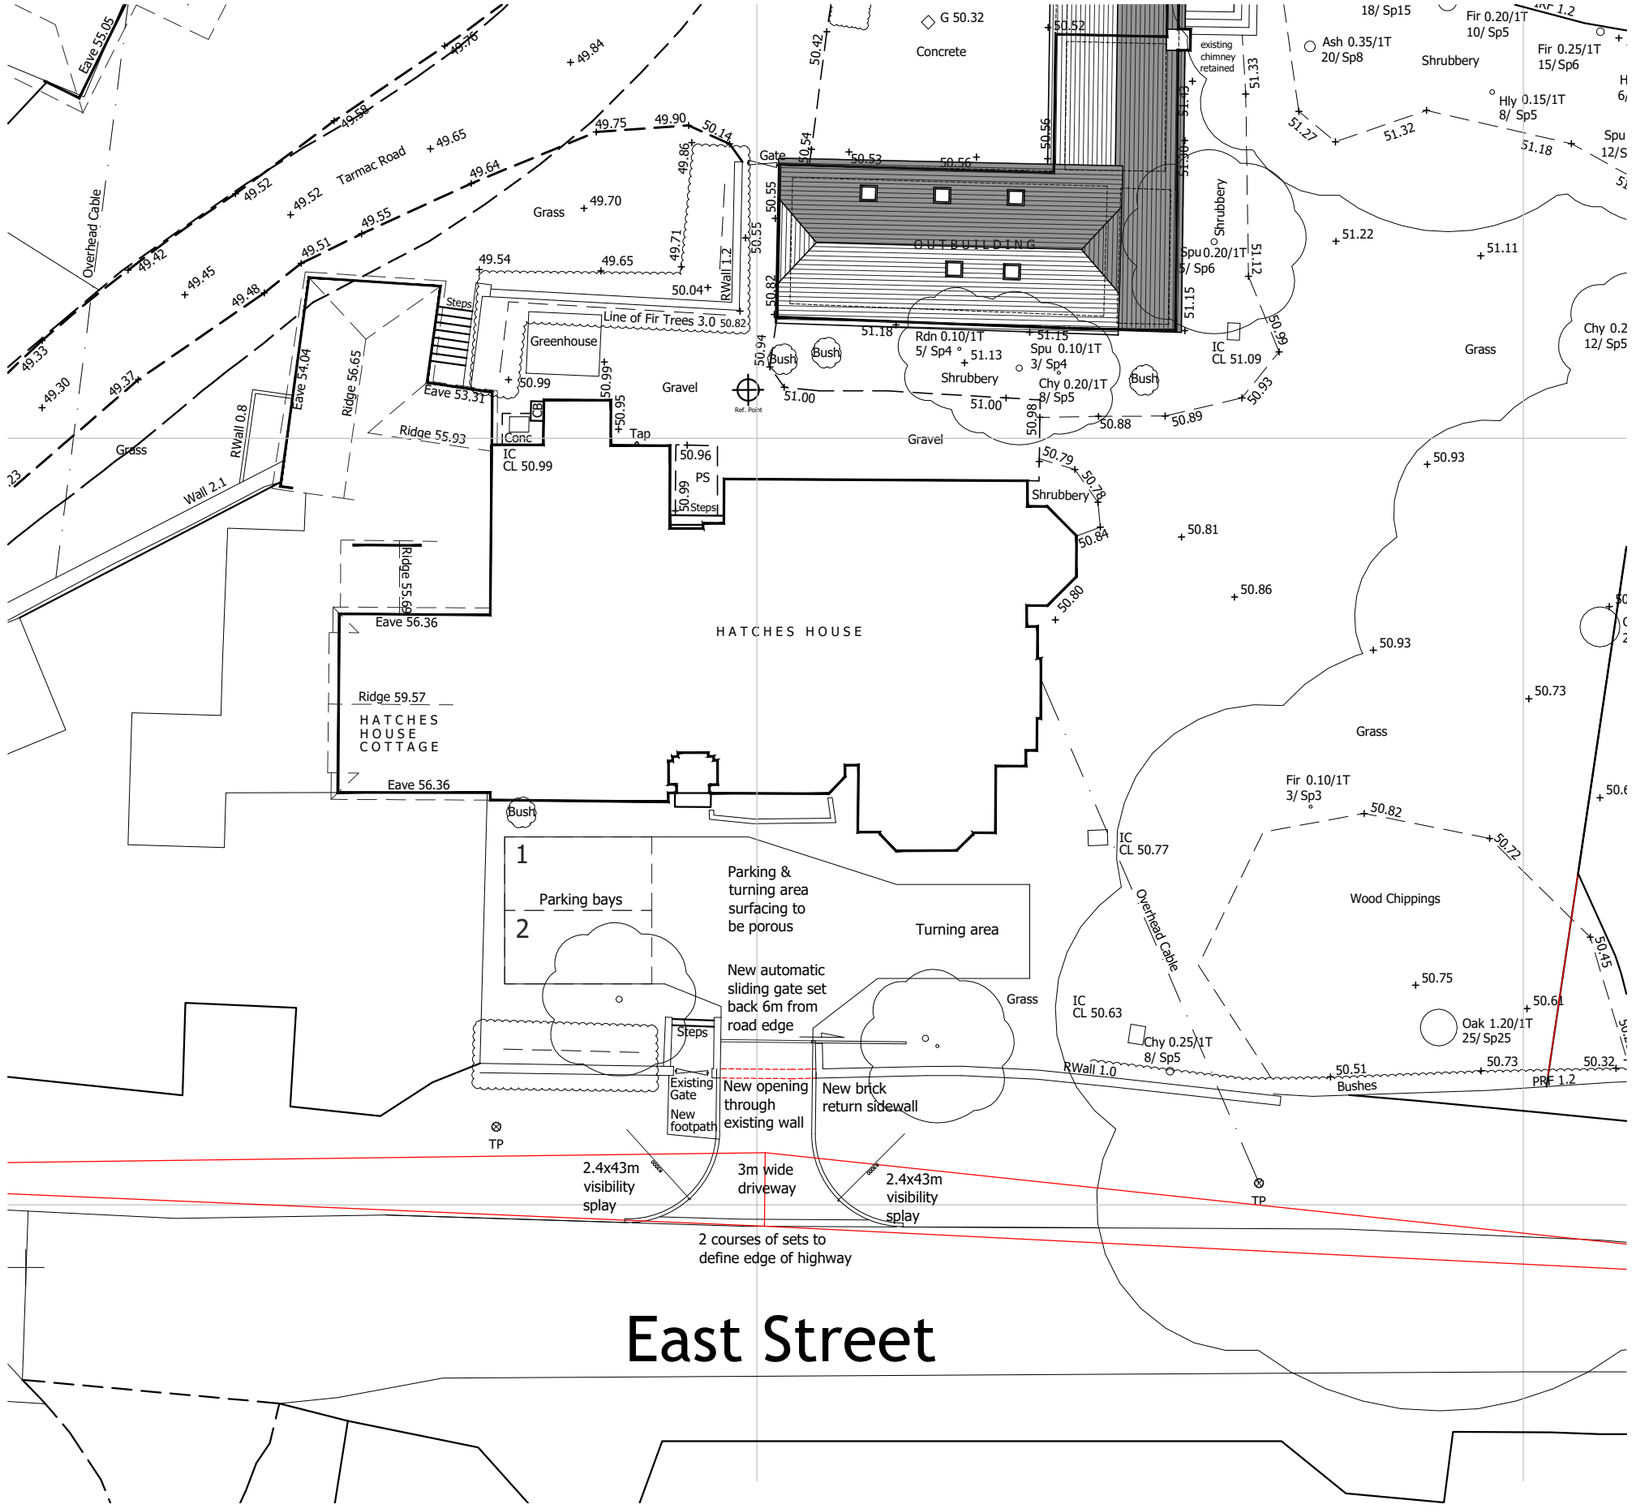

N

Site Plan 1:200 @ A3

2 0 2 4 6 8 10 12 14 16 18m

1:200

Client

Mr & Mrs Minchell

Job title

Hatches House
East Street
West Chiltington

Drawing title

New vehicle access
Location & Site Plan

Drawn	Date	Checked	Date	Scale at A3
GW	15.03.2022			1:200 / 1:1250

Job No.	Pro.	Org.	Zone	Level	Type	Role	No.	Rev.
21-030	HCH	MHA	ZZ	ZZ	DR	A	0300	P01

Purpose of Issue

PLANNING

Ground Floor Bicentennial Building
Southern Gate Chichester
West Sussex PO19 8EZ
t. 01243 774748
e. admin@mharchitects.co.uk
www.mharchitects.co.uk

Limited Company
Registered in England No.1994233

ARCHITECTS