


SITE PLAN - 1 - 500

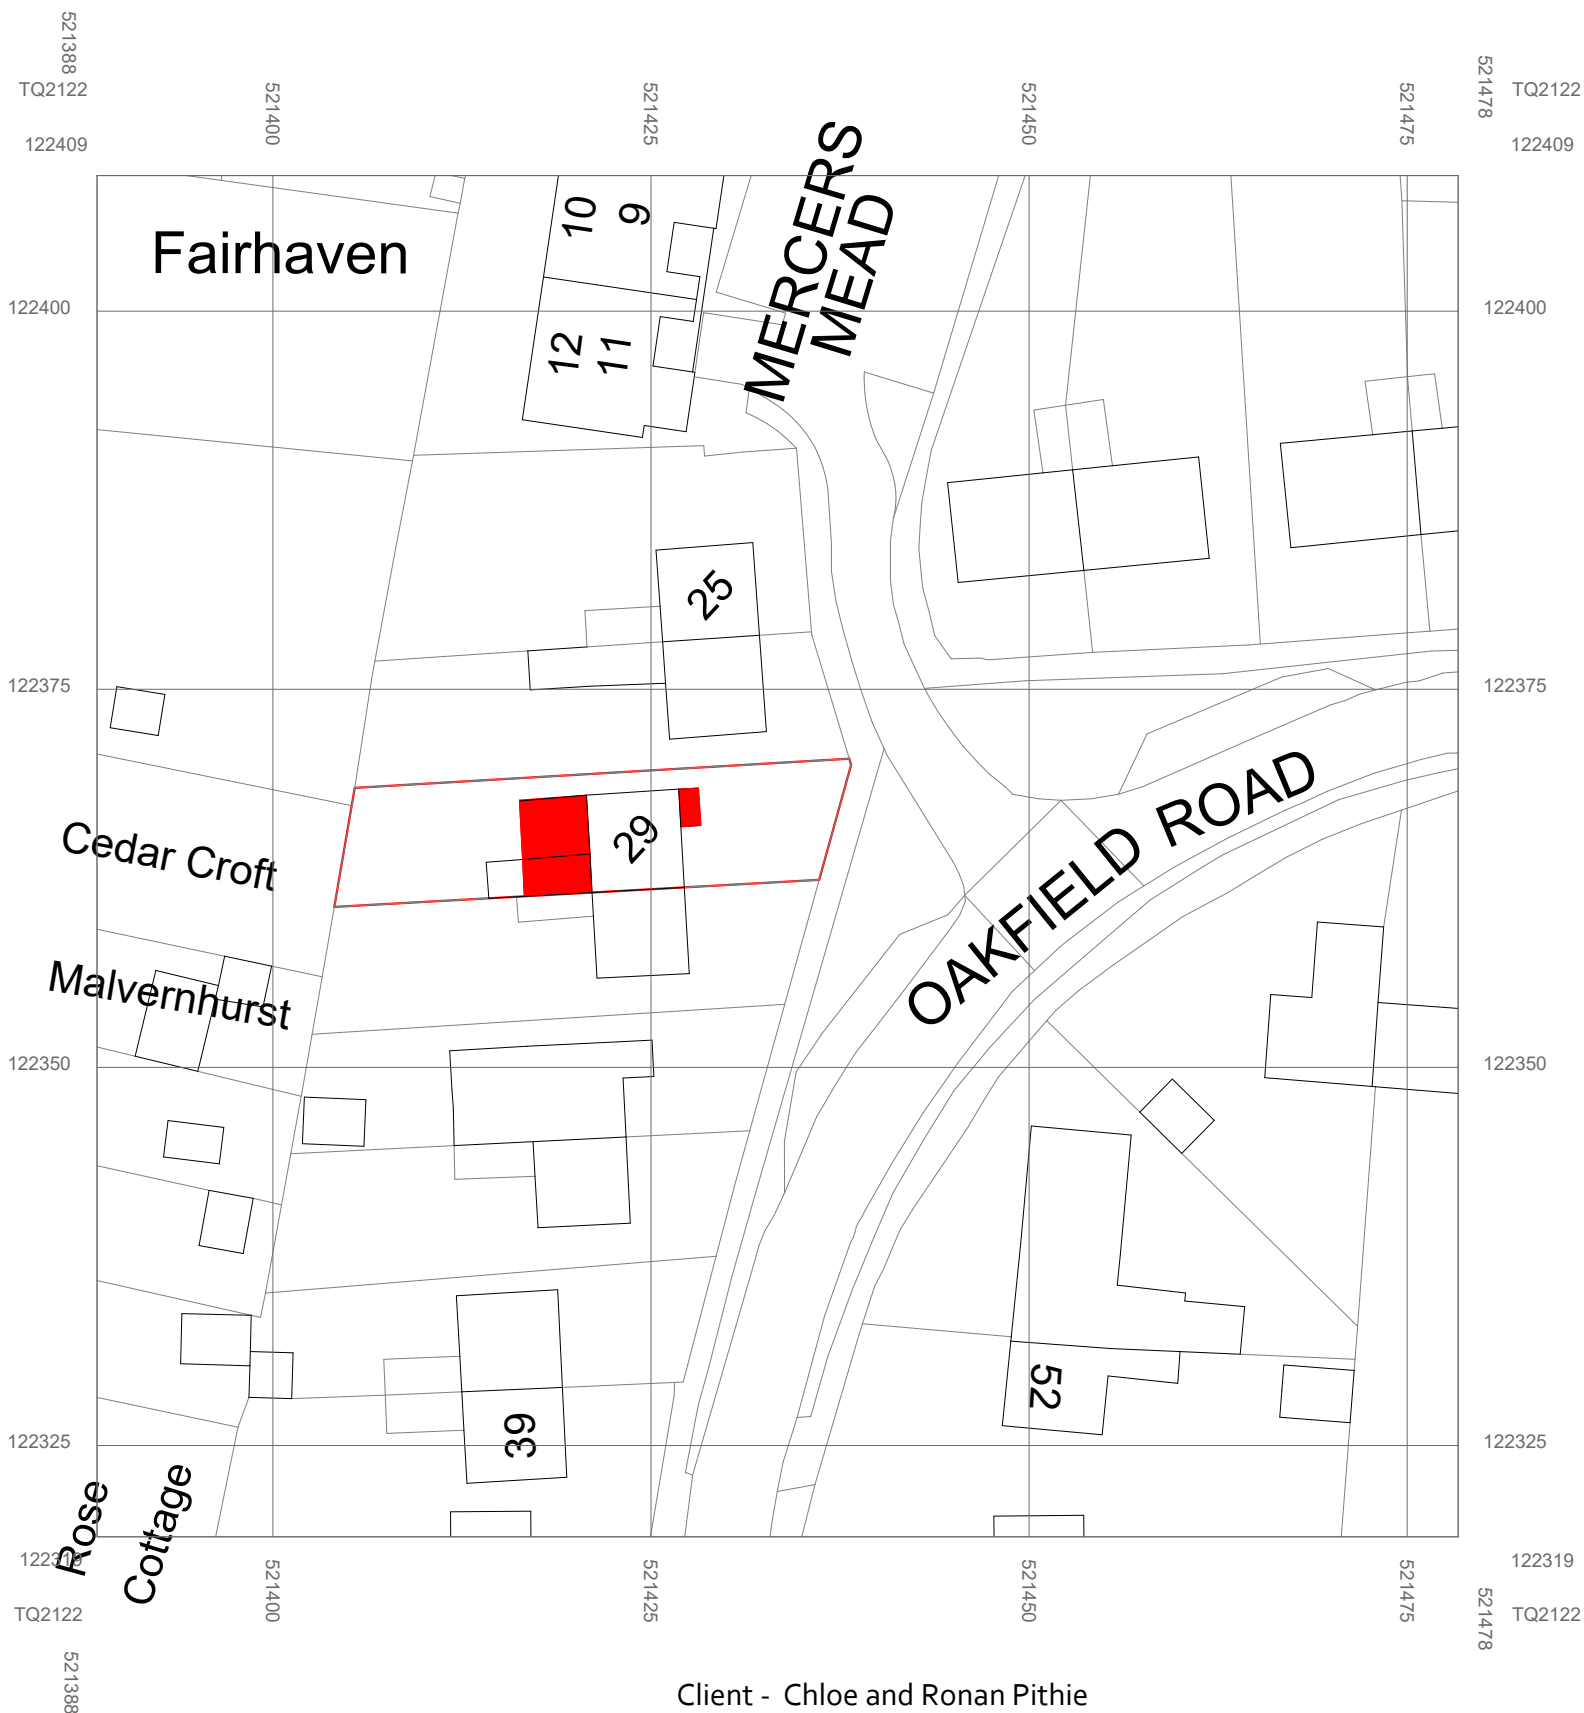

Client - Chloe and Ronan Pithie

Address - 29 Oakfield Road,
Cowfold, Horsham,
West Sussex,
RH13 8AB

