


Notes:

NTS



1:50 @A4

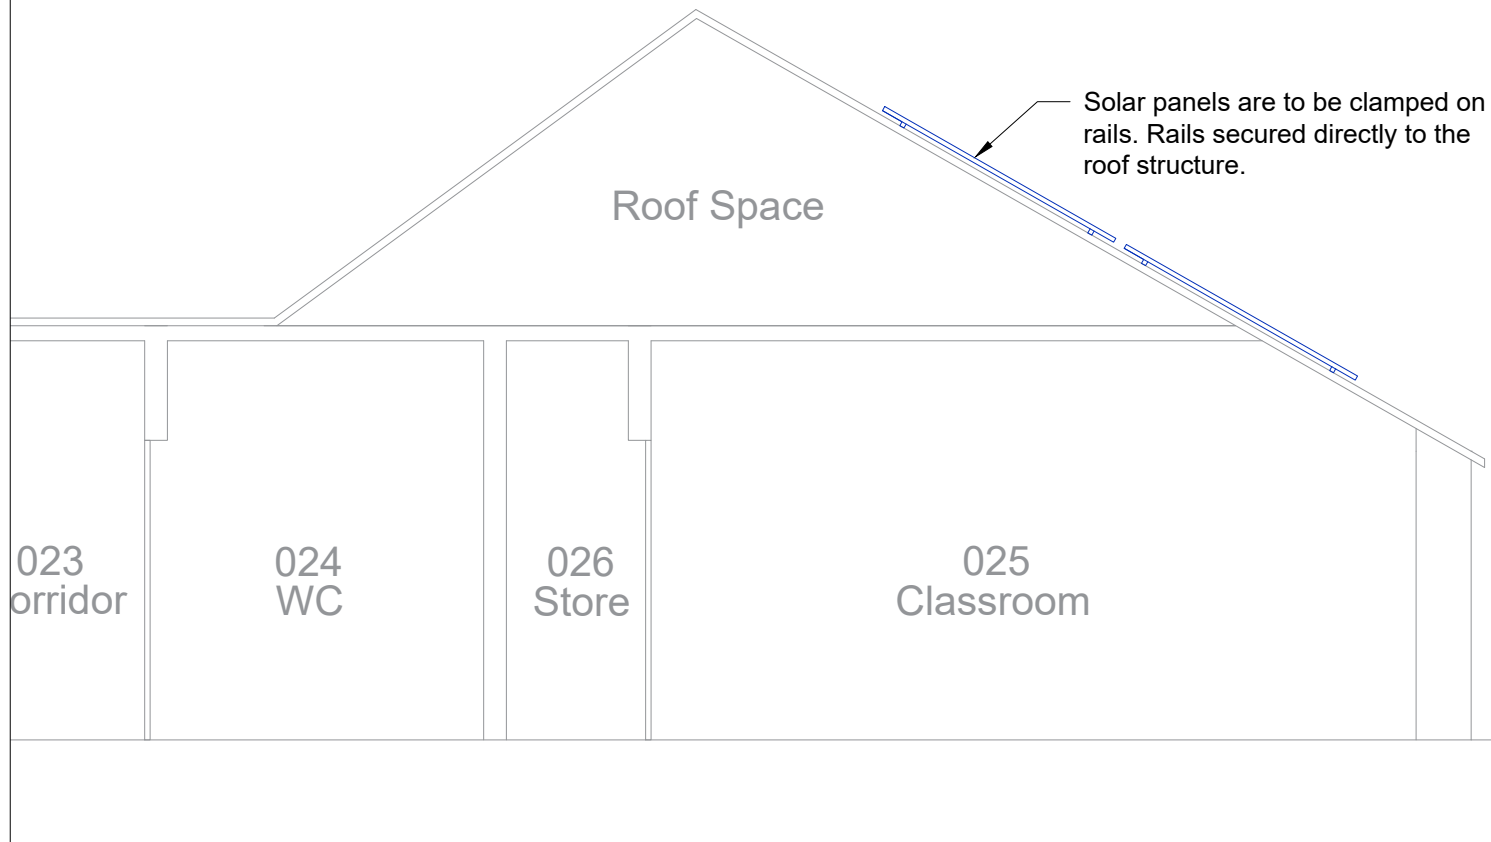

CLIENT:	CONSULTANT:
 DIOCESE OF CHICHESTER TO KNOW · LOVE · FOLLOW JESUS	 reenergise ReEnergise Project Limited
PROJECT:	Diocese of Chichester PSDS Project Ashurst CofE Primary School
TITLE:	Proposed Section Plan
DRAWING NUMBER:	SCALE:
25-8021-01/DWG-004	1:50 @A4
STATUS:	REVISION:
INFORMATION	A