
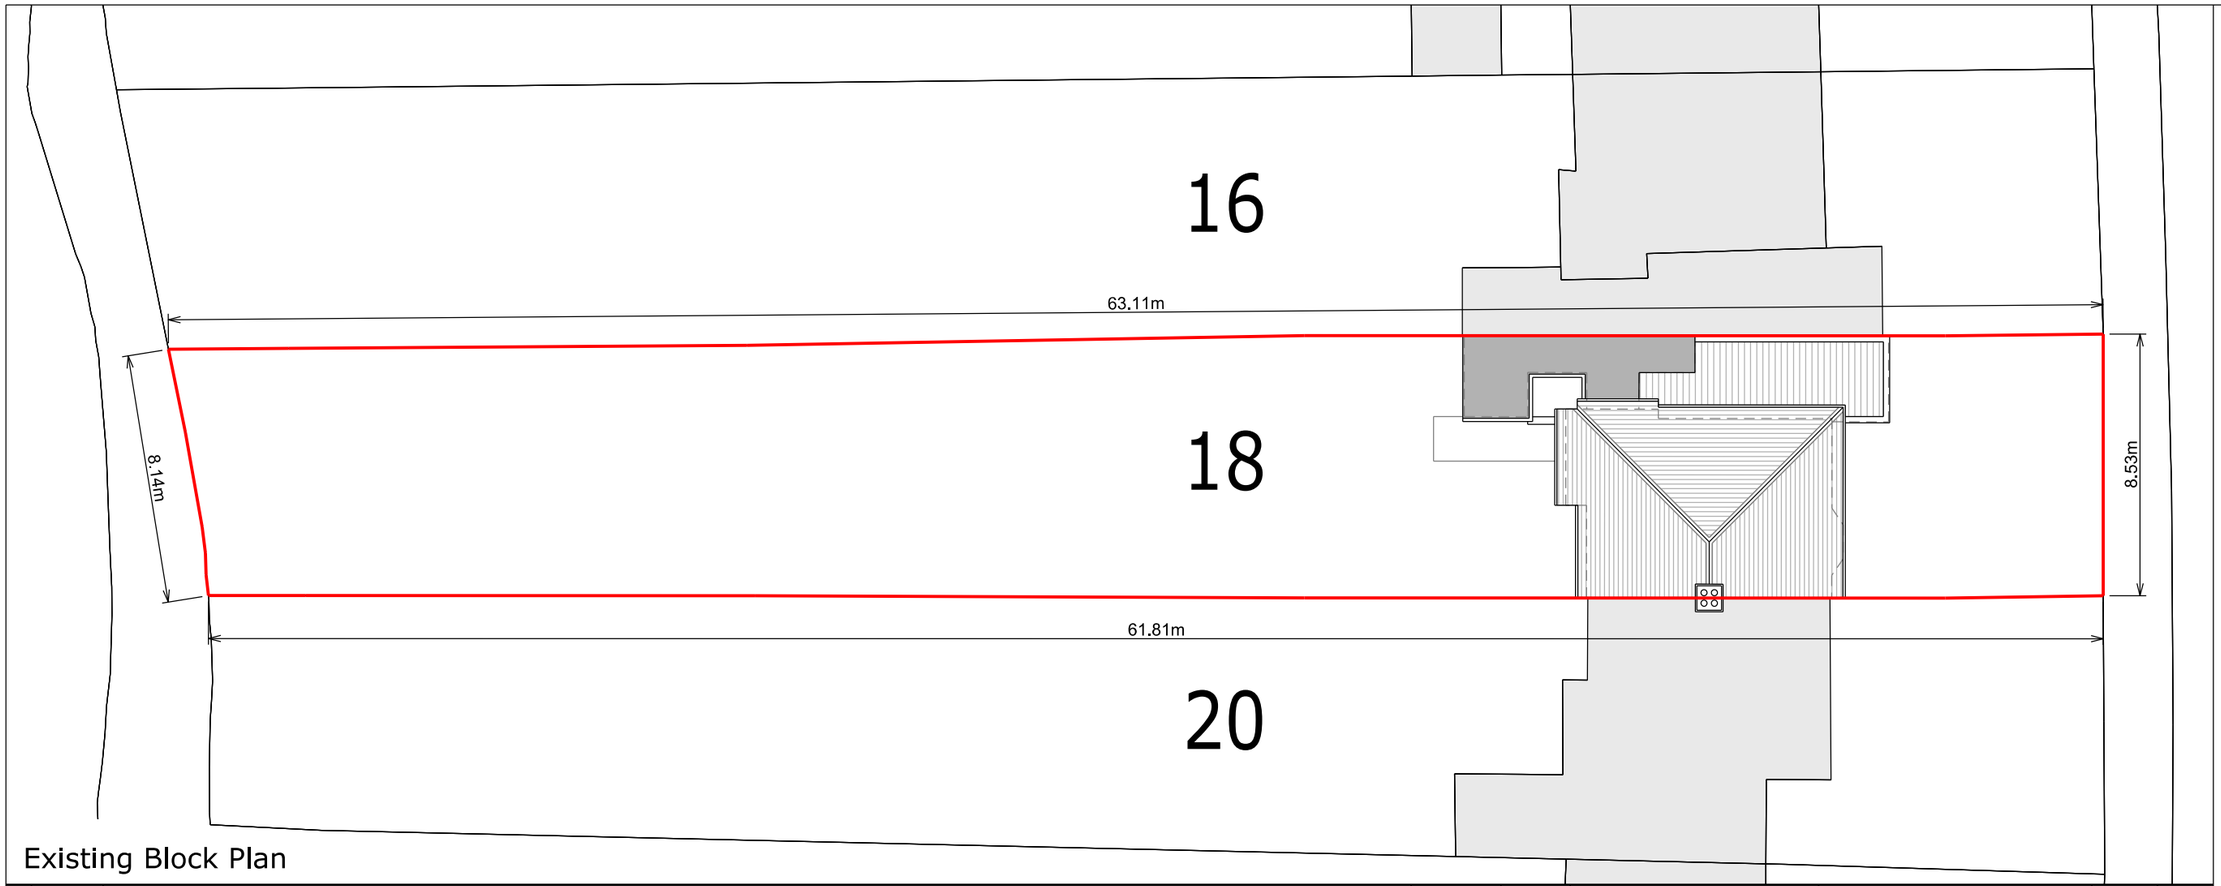



Existing Block Plan

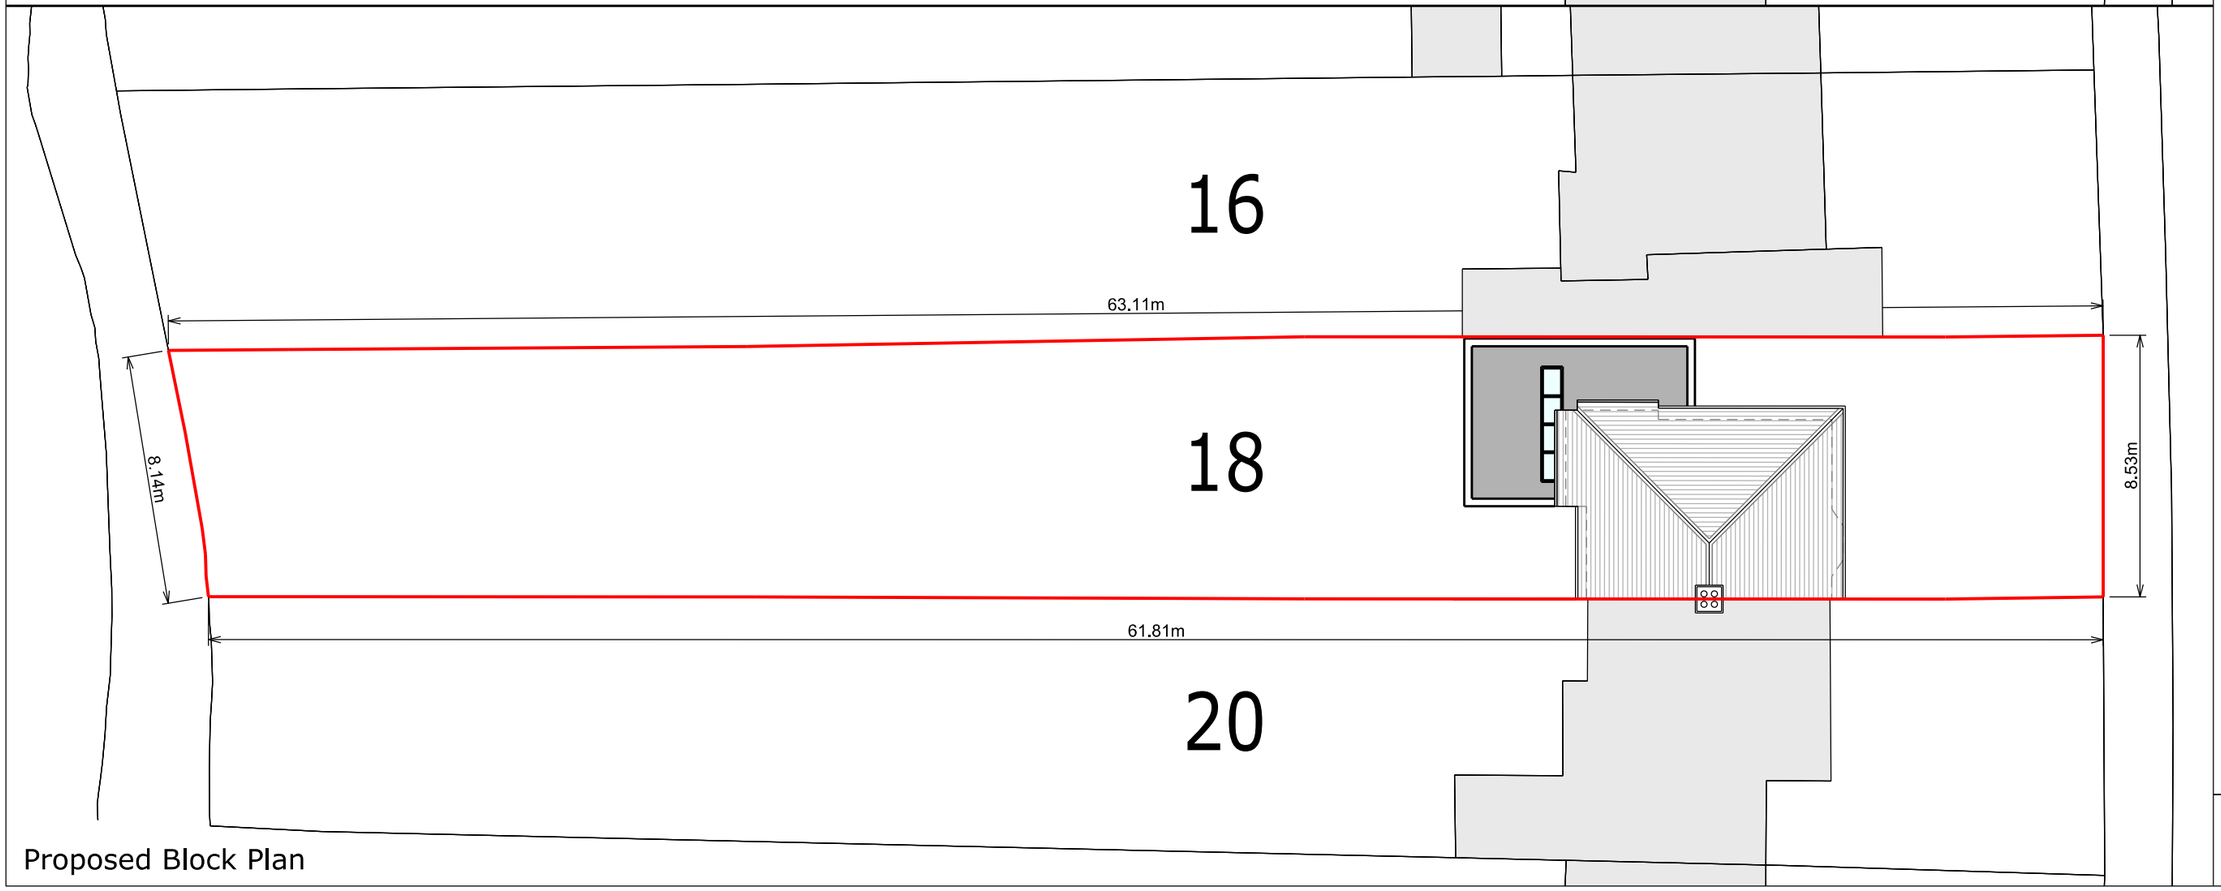


Proposed Block Plan

McCarron Architects

Do not scale from this drawing. Dimensions to be verified on site by contractor prior to commencement of work.

This is the copyright of the practice and may not be reproduced in part or in whole without the prior written consent of the practice.

- Proposed wall
- Existing wall
- Existing removed
- Proposed rooflight
- Boundary line
- Proposed beam
- 1.8m head height
- 1.5m head height

NOTES

N

| REV | DATE | DESCRIPTION |
|---|---|---|
| - | - | - |
| - | - | - |
| - | - | - |
| - | - | - |
| - | - | - |

JOB DESCRIPTION
**Demolition of existing garage. Proposed side and rear extension, floor plan redesign and all associated works**

ADDRESS
**18 Redford Avenue**
**Horsham**
**RH12 2HJ**

DRAWING DESCRIPTION
**Existing and Proposed Block Plans**

| SCALE | SHEET SIZE |
|---|---|
| **1:200** | **A3** |

| DATE | REVISION |
|---|---|
| **16-04-2024** | **-** |

DRAWINGS NUMBER
**209 - 101**

SCALE BAR

2M 4M 6M 8M