FOR PLANNING PURPOSES ONLY

NOT FOR CONSTRUCTION

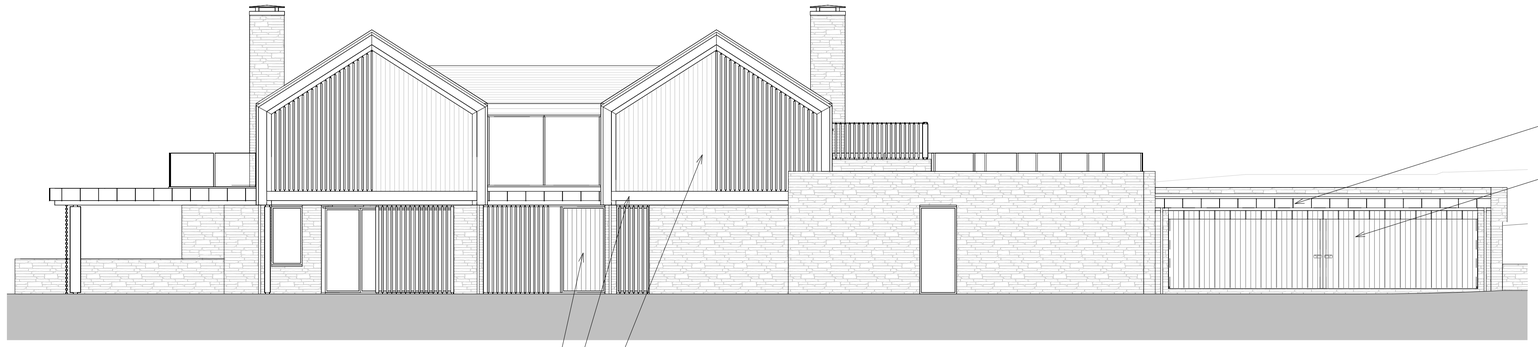

North West Elevation
1 : 100



North East Elevation
1 : 100



South East Elevation
1 : 100

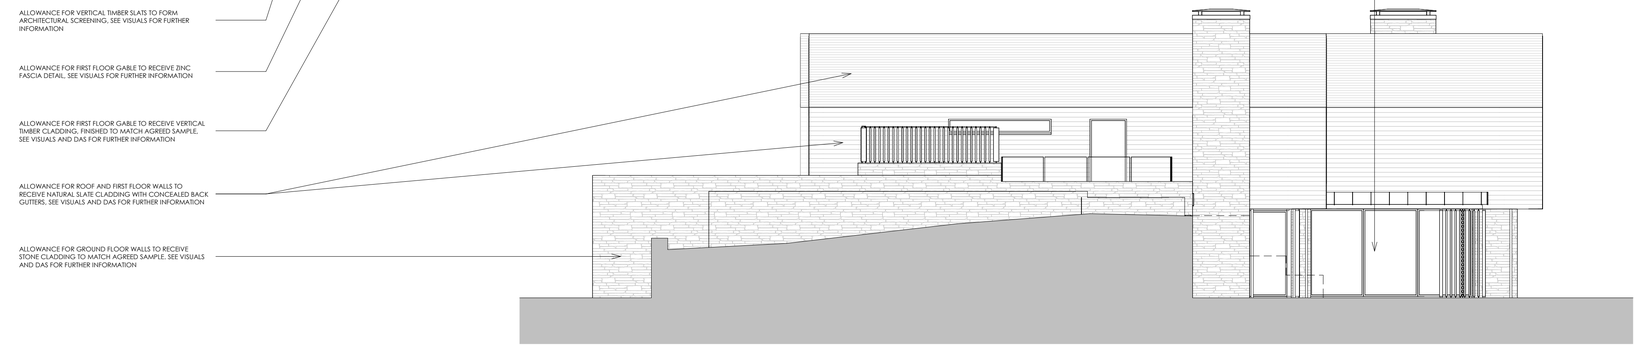

South West Elevation
1 : 100

0m 2m 4m 6m 8m 10m

VISUAL SCALE 1:100 @ A1

REV.	DATE.	BY.	AMENDMENT.
A	02.09.26	SM	Levels Reduced, Minor Revision to Garage Layout, and External Landscaping Revised to Suit

PLANNING

gould baxter

2 Lucastes Mews, Paddockhall Road,
Haywards Heath,
West Sussex, RH16 1HE
(01444) 452604
hhl@gouldbaxter.co.uk
www.gouldbaxter.co.uk

NOTES.
DO NOT SCALE OFF THIS DRAWING UNLESS FOR PLANNING PURPOSES.

CHECK ALL DIMENSIONS ON SITE BEFORE ANY WORK IS COMMENCED.

ALL GOODS MATERIALS AND WORKMANSHIP MUST CONFORM WITH CURRENT BUILDING REGULATIONS, BRITISH STANDARDS AND CODES OF PRACTICE.

COPYRIGHT OF THIS DRAWING IS RETAINED BY GOULD BAXTER AND IT MUST NOT BE REPRODUCED WITHOUT WRITTEN CONSENT.

CLIENT.
Denne Meadow Construction Ltd

PROJECT.
Denne Meadow Farm,
Denne Road,
Horsham,
RH12 1JR

DRAWING.
Exterior Elevations As Proposed

DATE.	SCALE AT A1.	DRAWN BY.	SM
23.10.25	1 : 100	CHECKED BY.	GB

JOB NO.	DRAWING NO.	REV.
GH594	PL.108	A