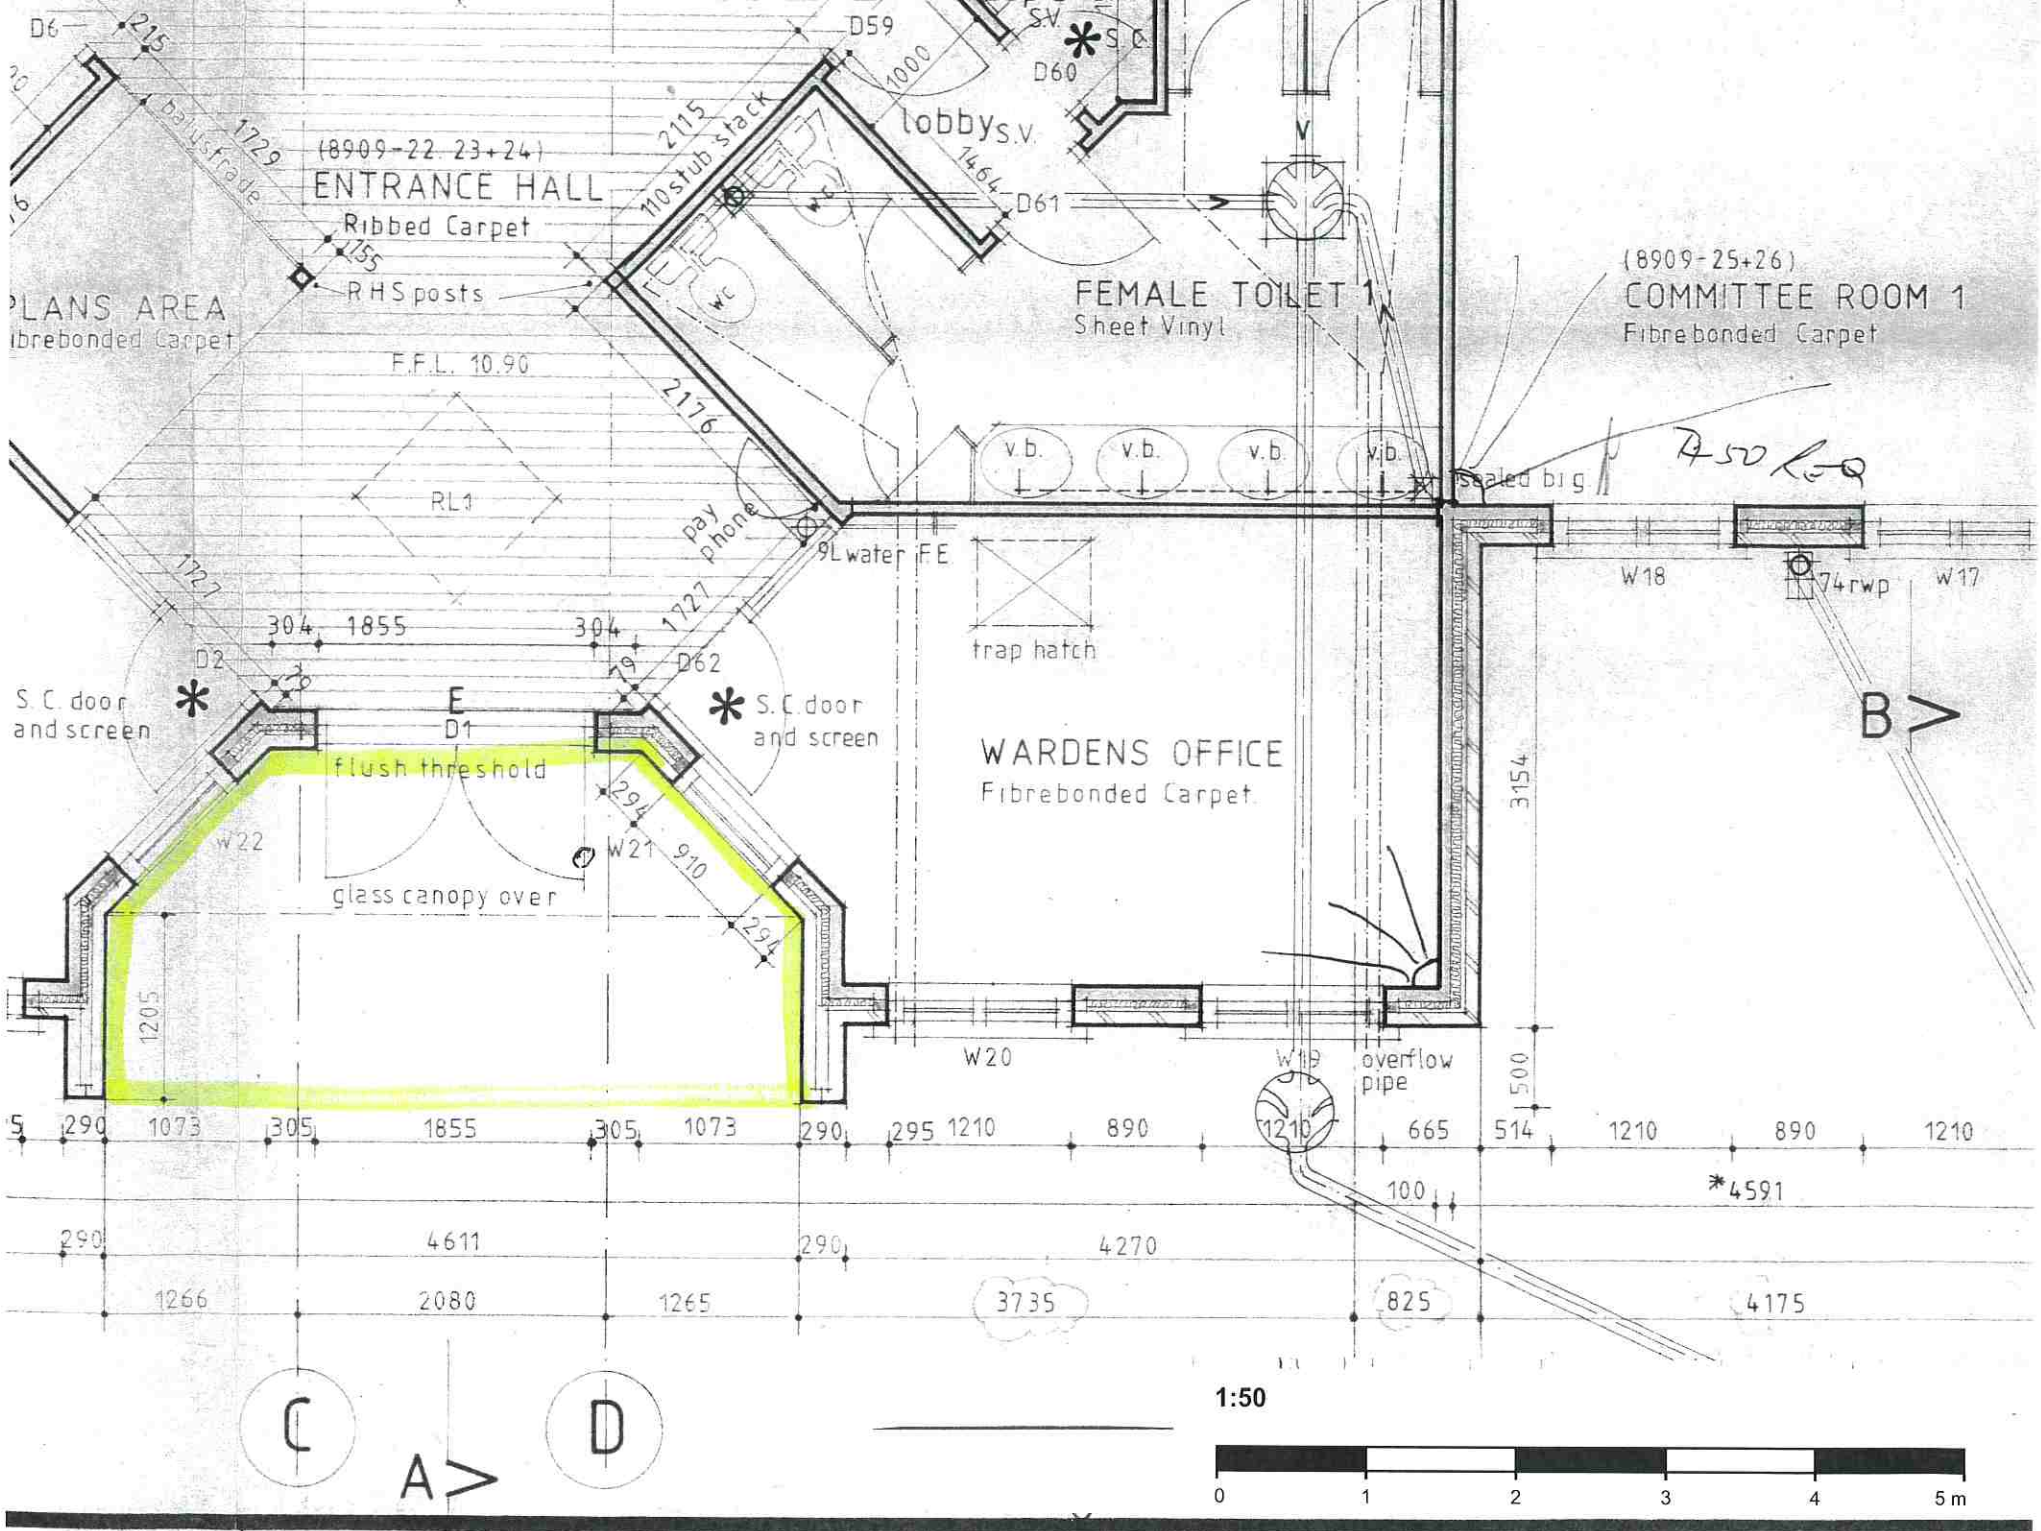

(8909-22, 23+24)
ENTRANCE HALL
Ribbed Carpet
RHS posts
PLANS AREA
Fibrebonded Carpet
F.F.L. 10.90
RL1
balustrade
110 stub stack
lobby S.V.
FEMALE TOILET 1
Sheet Vinyl
(8909-25+26)
COMMITTEE ROOM 1
Fibrebonded Carpet
sealed big
pay phone
9L water F.E.
trap hatch
WARDENS OFFICE
Fibrebonded Carpet
S.C. door and screen
S.C. door and screen
flush threshold
glass canopy over
overflow pipe
74 rwp
W17
W18
W19
W20
W21
W22
D1
D2
D59
D60
D61
D62
D6
E
B>
A>
C
D
1:50
0
1
2
3
4
5 m