
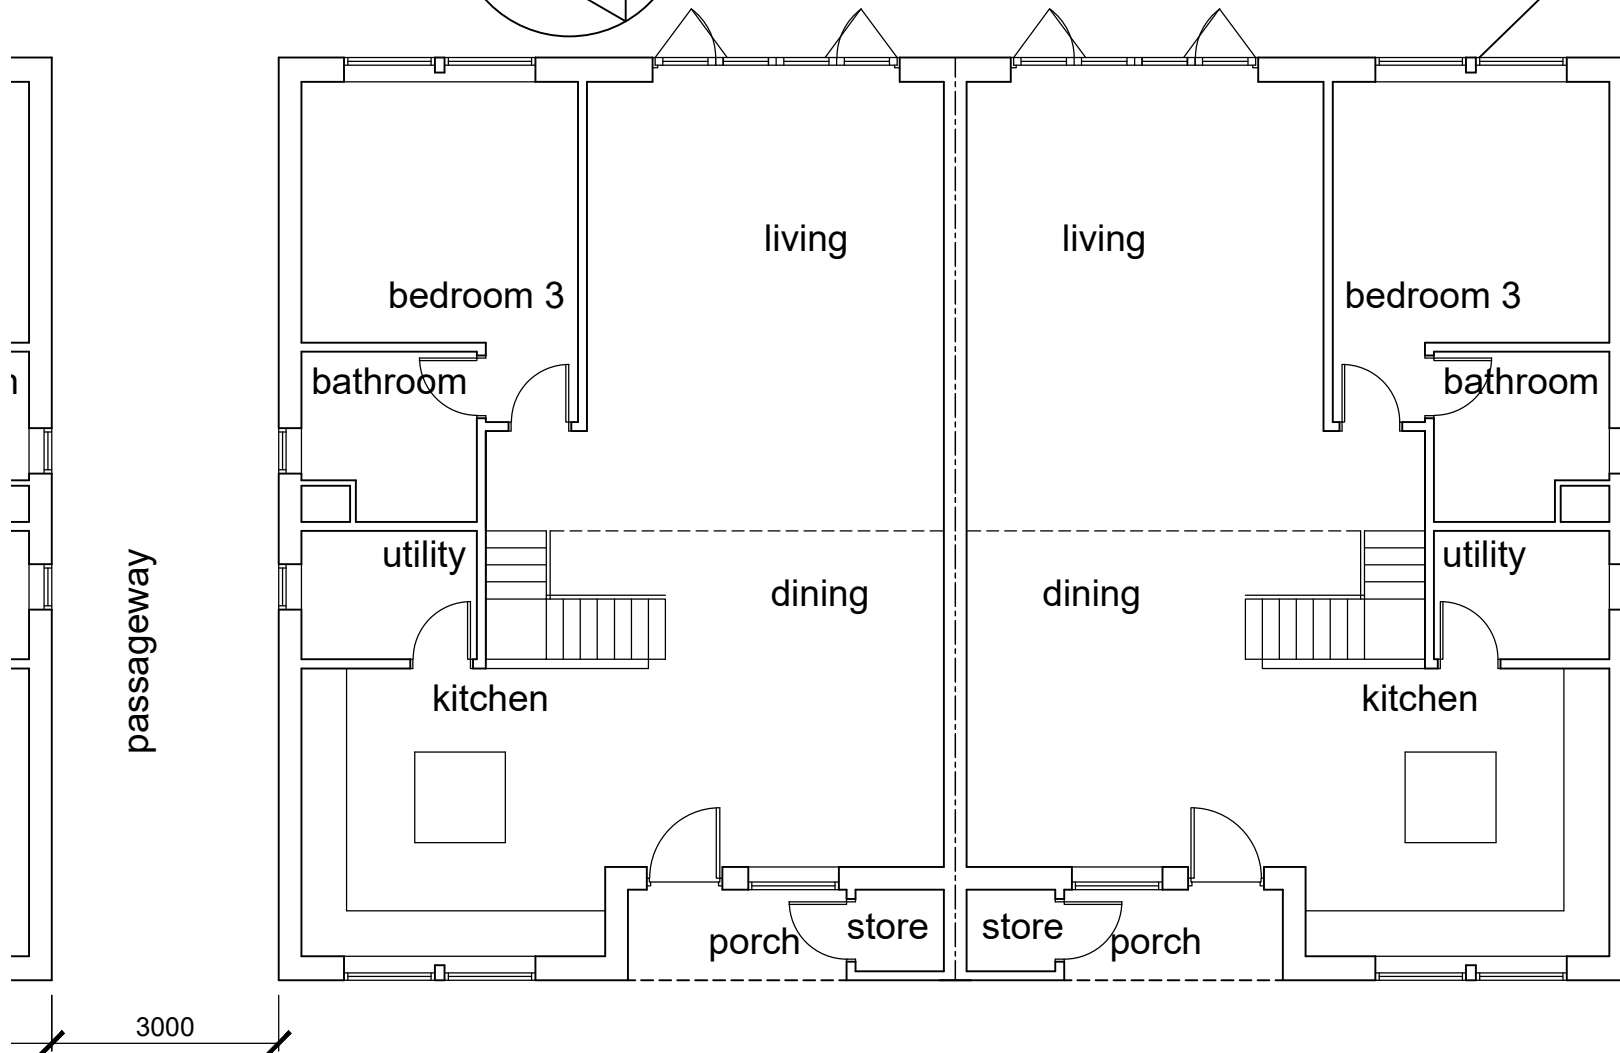


GROUND FLOOR PLAN

A4 format

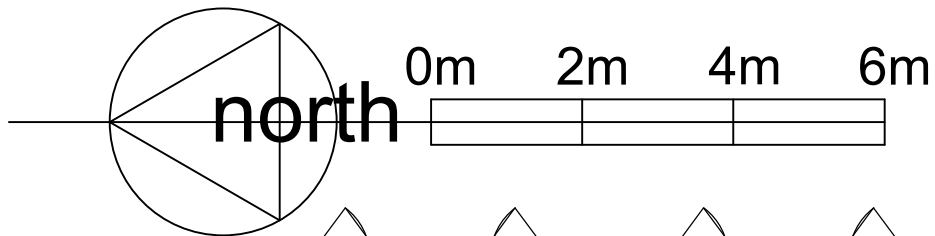

DWELLING THREE
net internal floor area = 148m²

DWELLING FOUR
net internal floor area = 148m²

The Grain Barn, Woodhouse Farm BN5 9BA
Proposed ground floor (2 of 2) 1:100 May 2021
Roger Wilmost RIBA Chates Studio Stonepit Lane Henfield BN5 9QT

rev :
447pe17