


447pe20
rev :

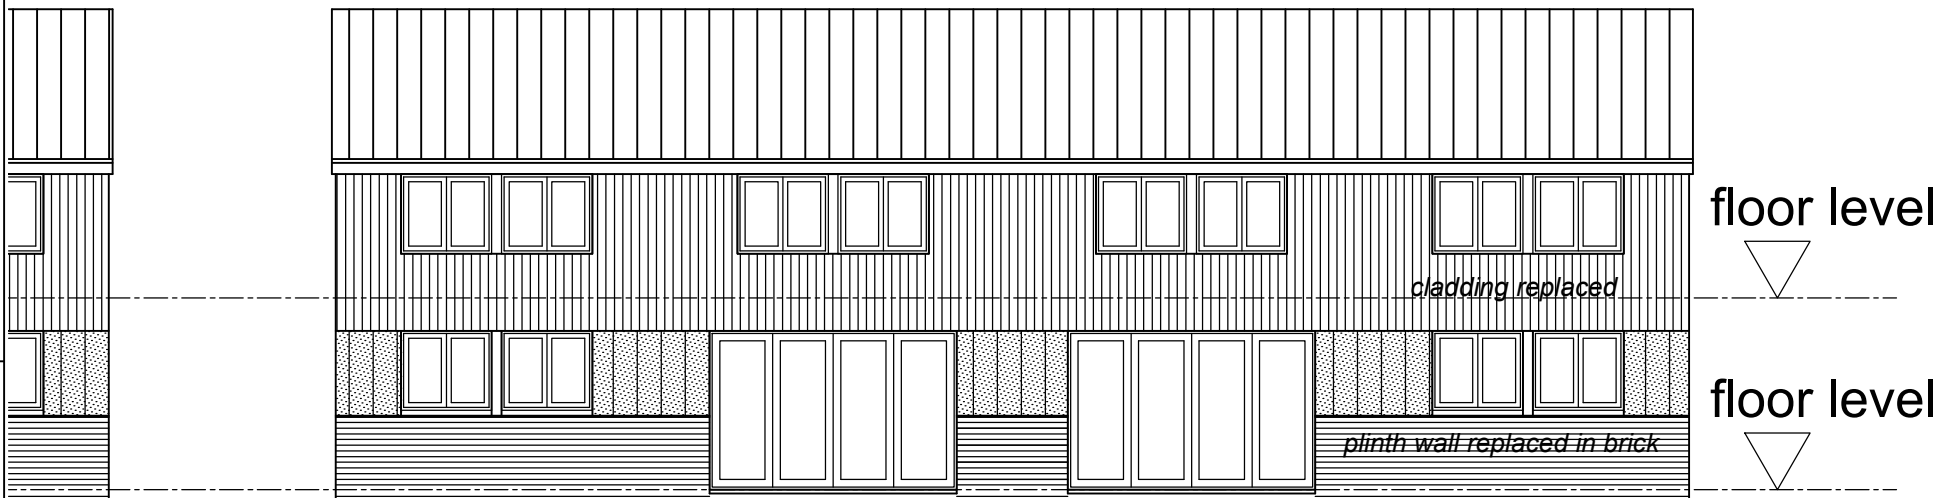

EAST ELEVATION

0m 2m 4m 6m

floor level

floor level

A4 format