


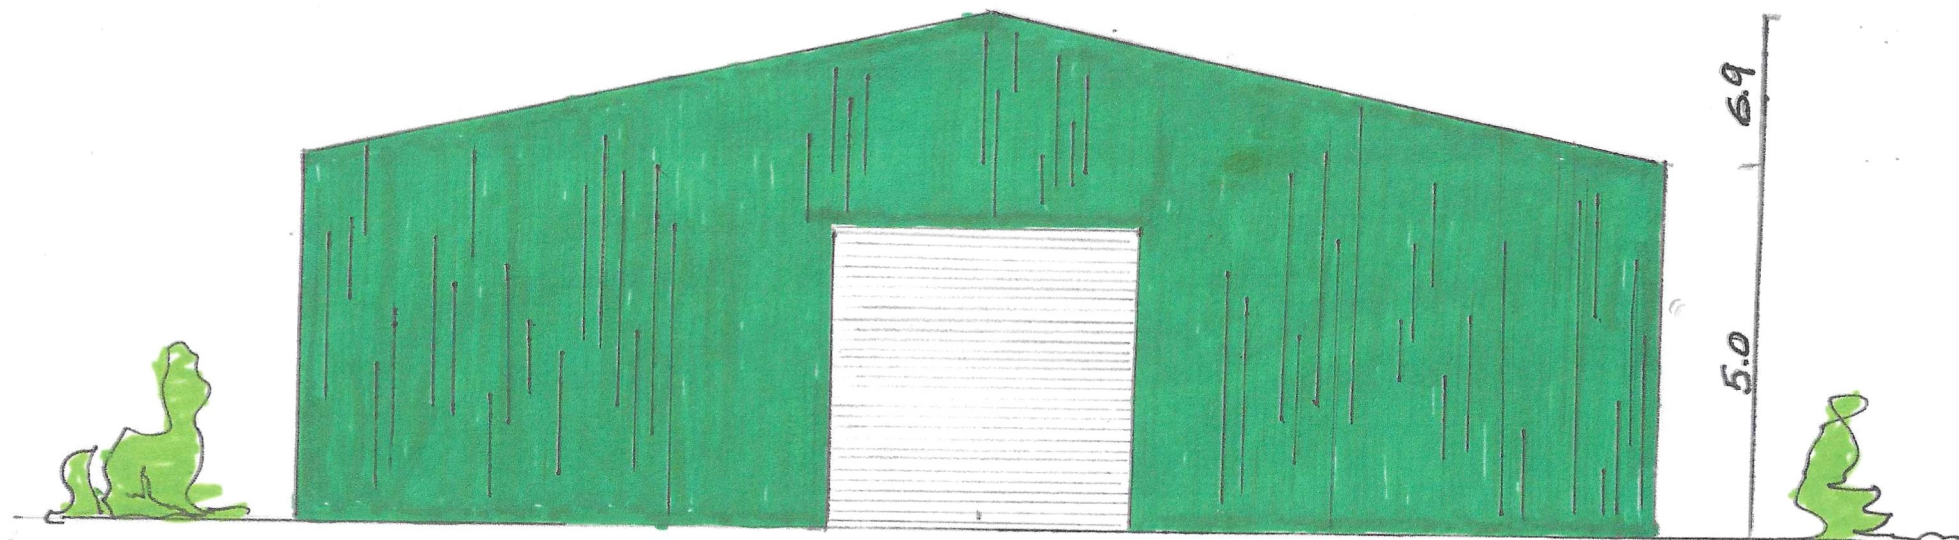


WEST ELEVATION.

18

SCALE
1:100

0 1 2 3 4 5.

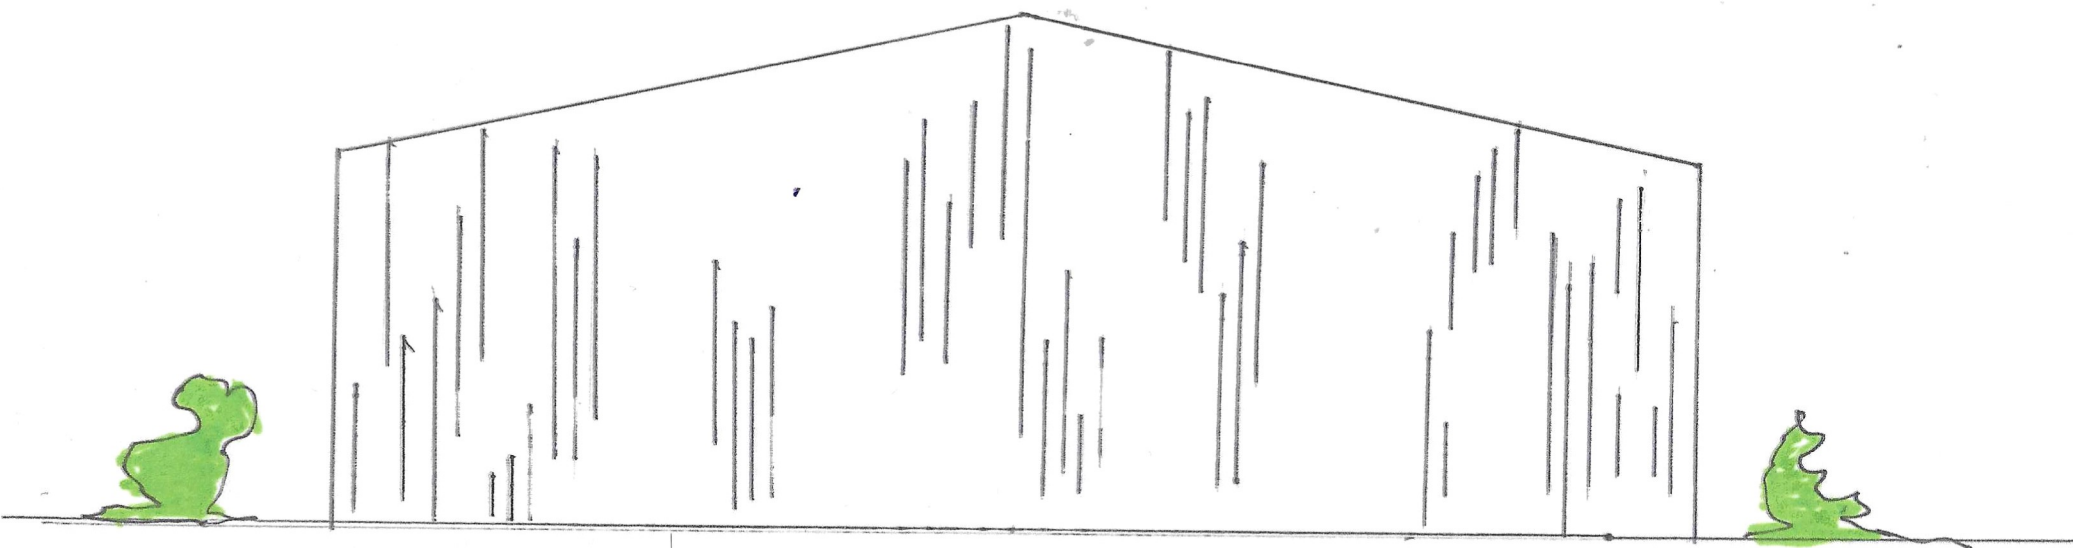

EAST ELEVATION