

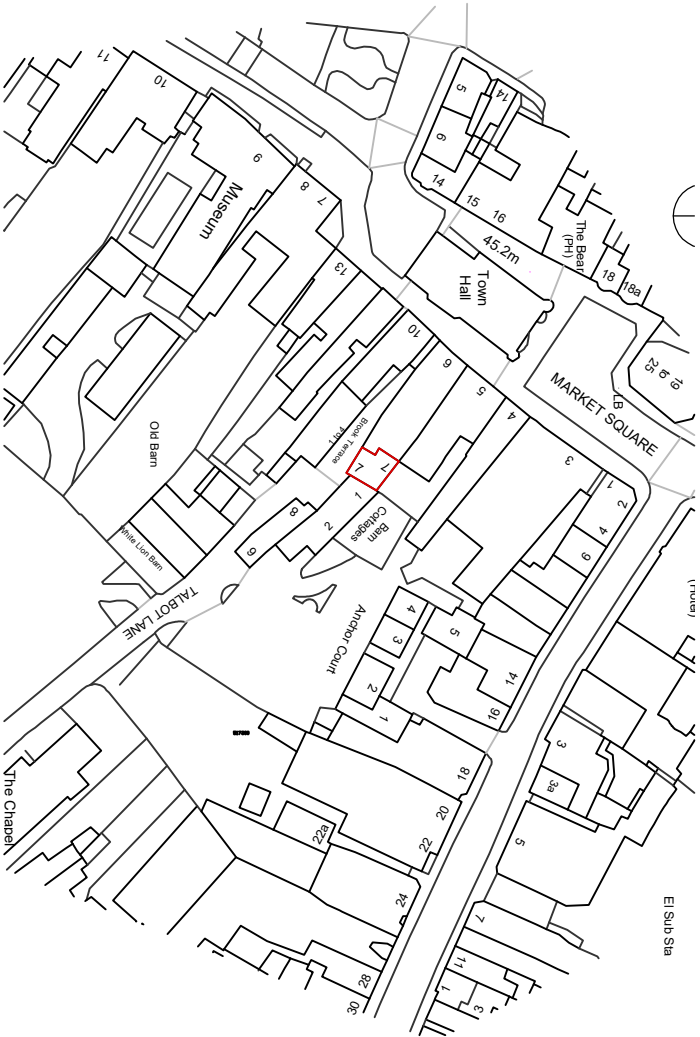


NOTES:-


SITE AREA: 34.6sqm
Application boundary:

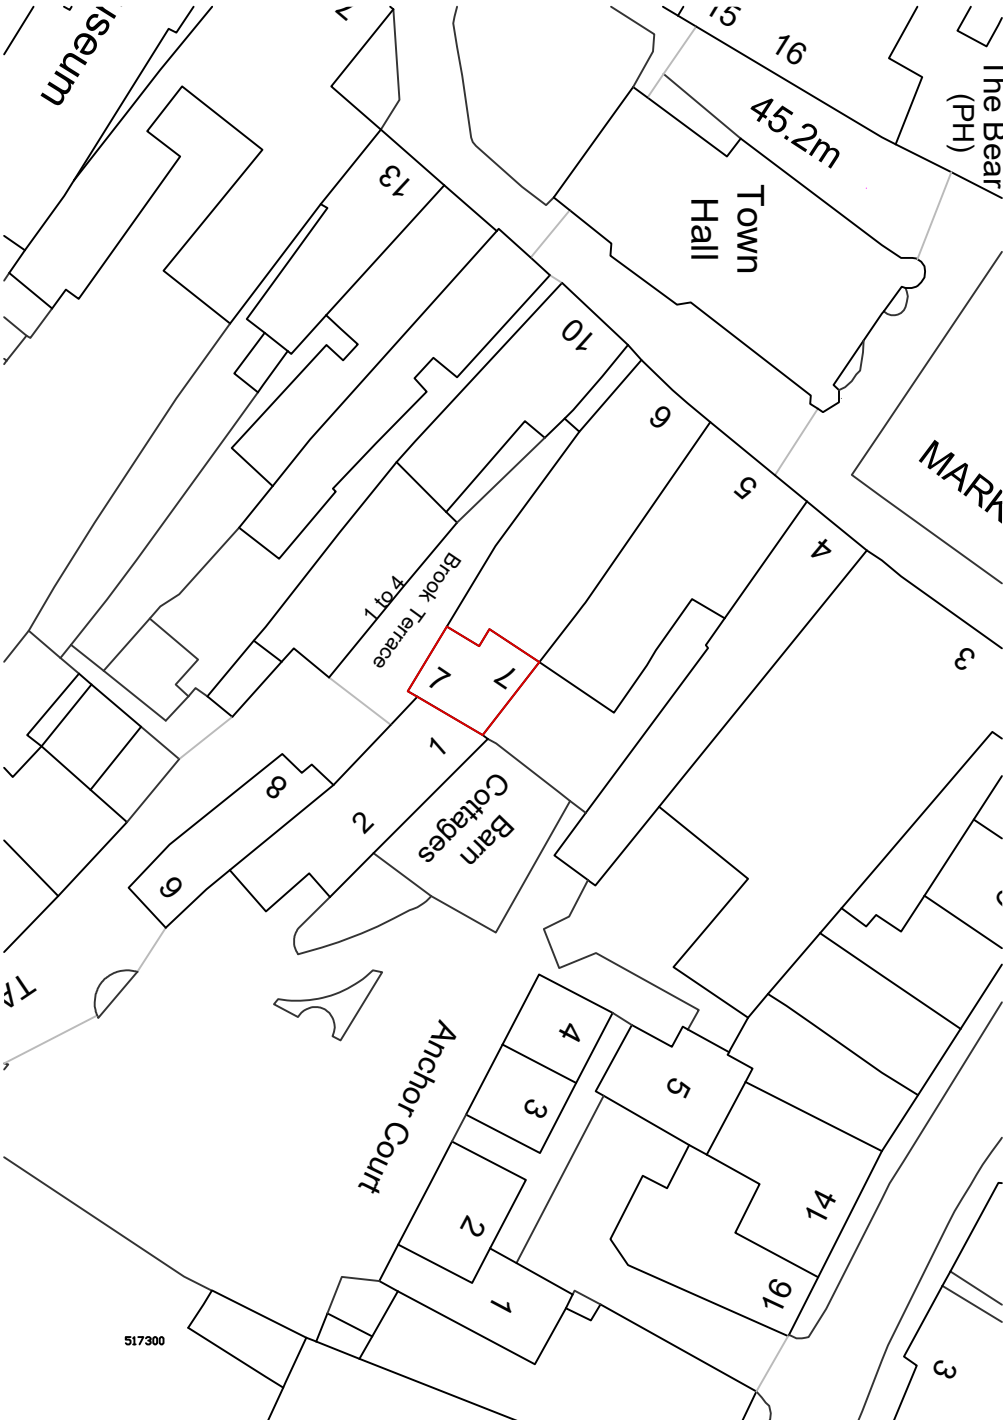

LOCATION PLAN

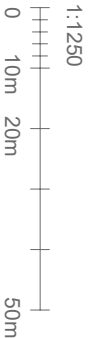

BLOCK PLAN

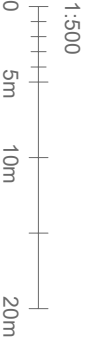

REV	REVISION	BY	CHKD DATE
1	Initial	JK	07/09/2026

BOND

A r c h i t e c t u r e

T: +44 (0) 7866247700
E: info@bondarchitecture.co.uk
W: www.bondarchitecture.co.uk

PROJECT SCALE:

PLANNING

CLIENT Countrywide

PROJECT Roofing & Insulation

7 Market Square

Horsham

DRAWING TITLE
LOCATION PLAN

DRAWN BY	SCALE	CHECKED BY
JK	1:1250@A3	1:500@A3
JOB NO.	DRAWING NO.	REVISION
26006		
DATE		
04.08.26		

002 A