


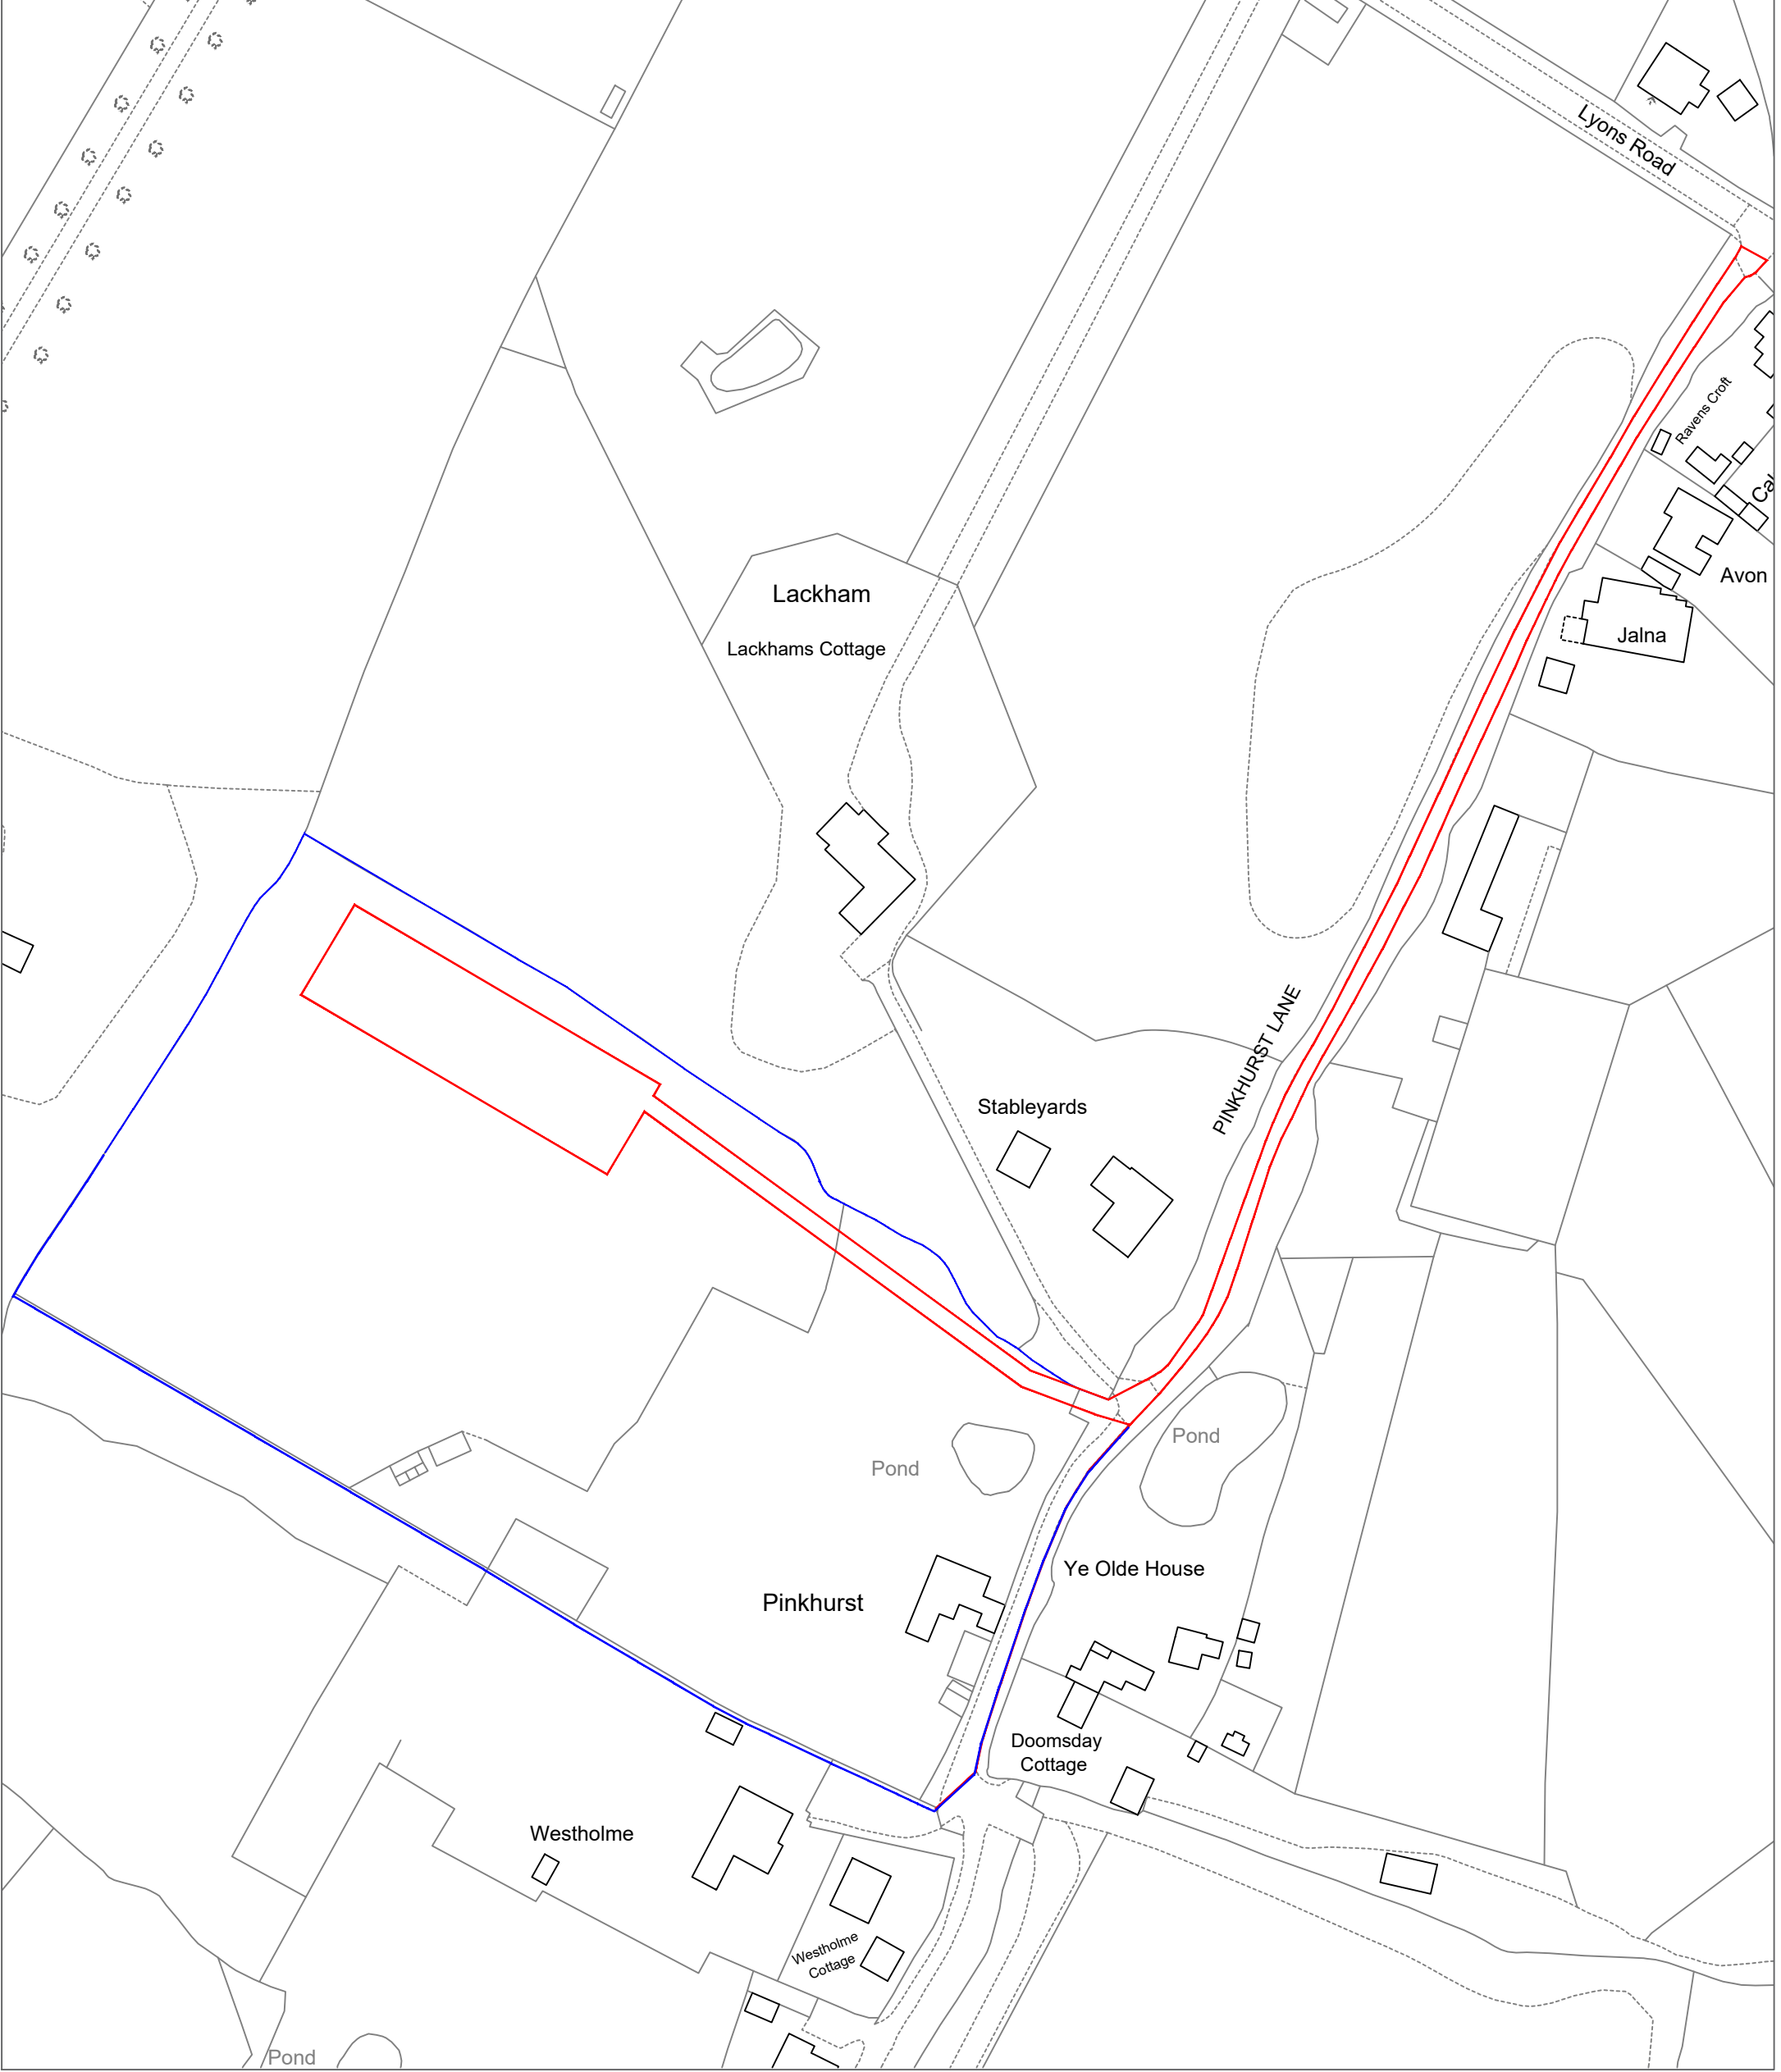

© Crown copyright 2025 Ordnance Survey 100053143



revision	C B A	Aug 26 Jan 26 Nov 25	Minor amendments Boundary line revised Boundary line revised
address	Pinkhurst, Pinkhurst Lane, Slinfold, West Sussex, RH13 0QR		
project	Proposed Barn and Sandschool		
title	Existing Location Plan		
scale	As noted @ A3	date Oct 2025	dwg no. 2024.447.01
			revision C

DOWSVIEW
ASSOCIATES
Chartered Surveyors

Little Acorns
Hampers Lane
Storrington
West Sussex
RH20 3HZ

Tel:
07525 844965

Email:
matt@downsview-surveyors.co.uk

