


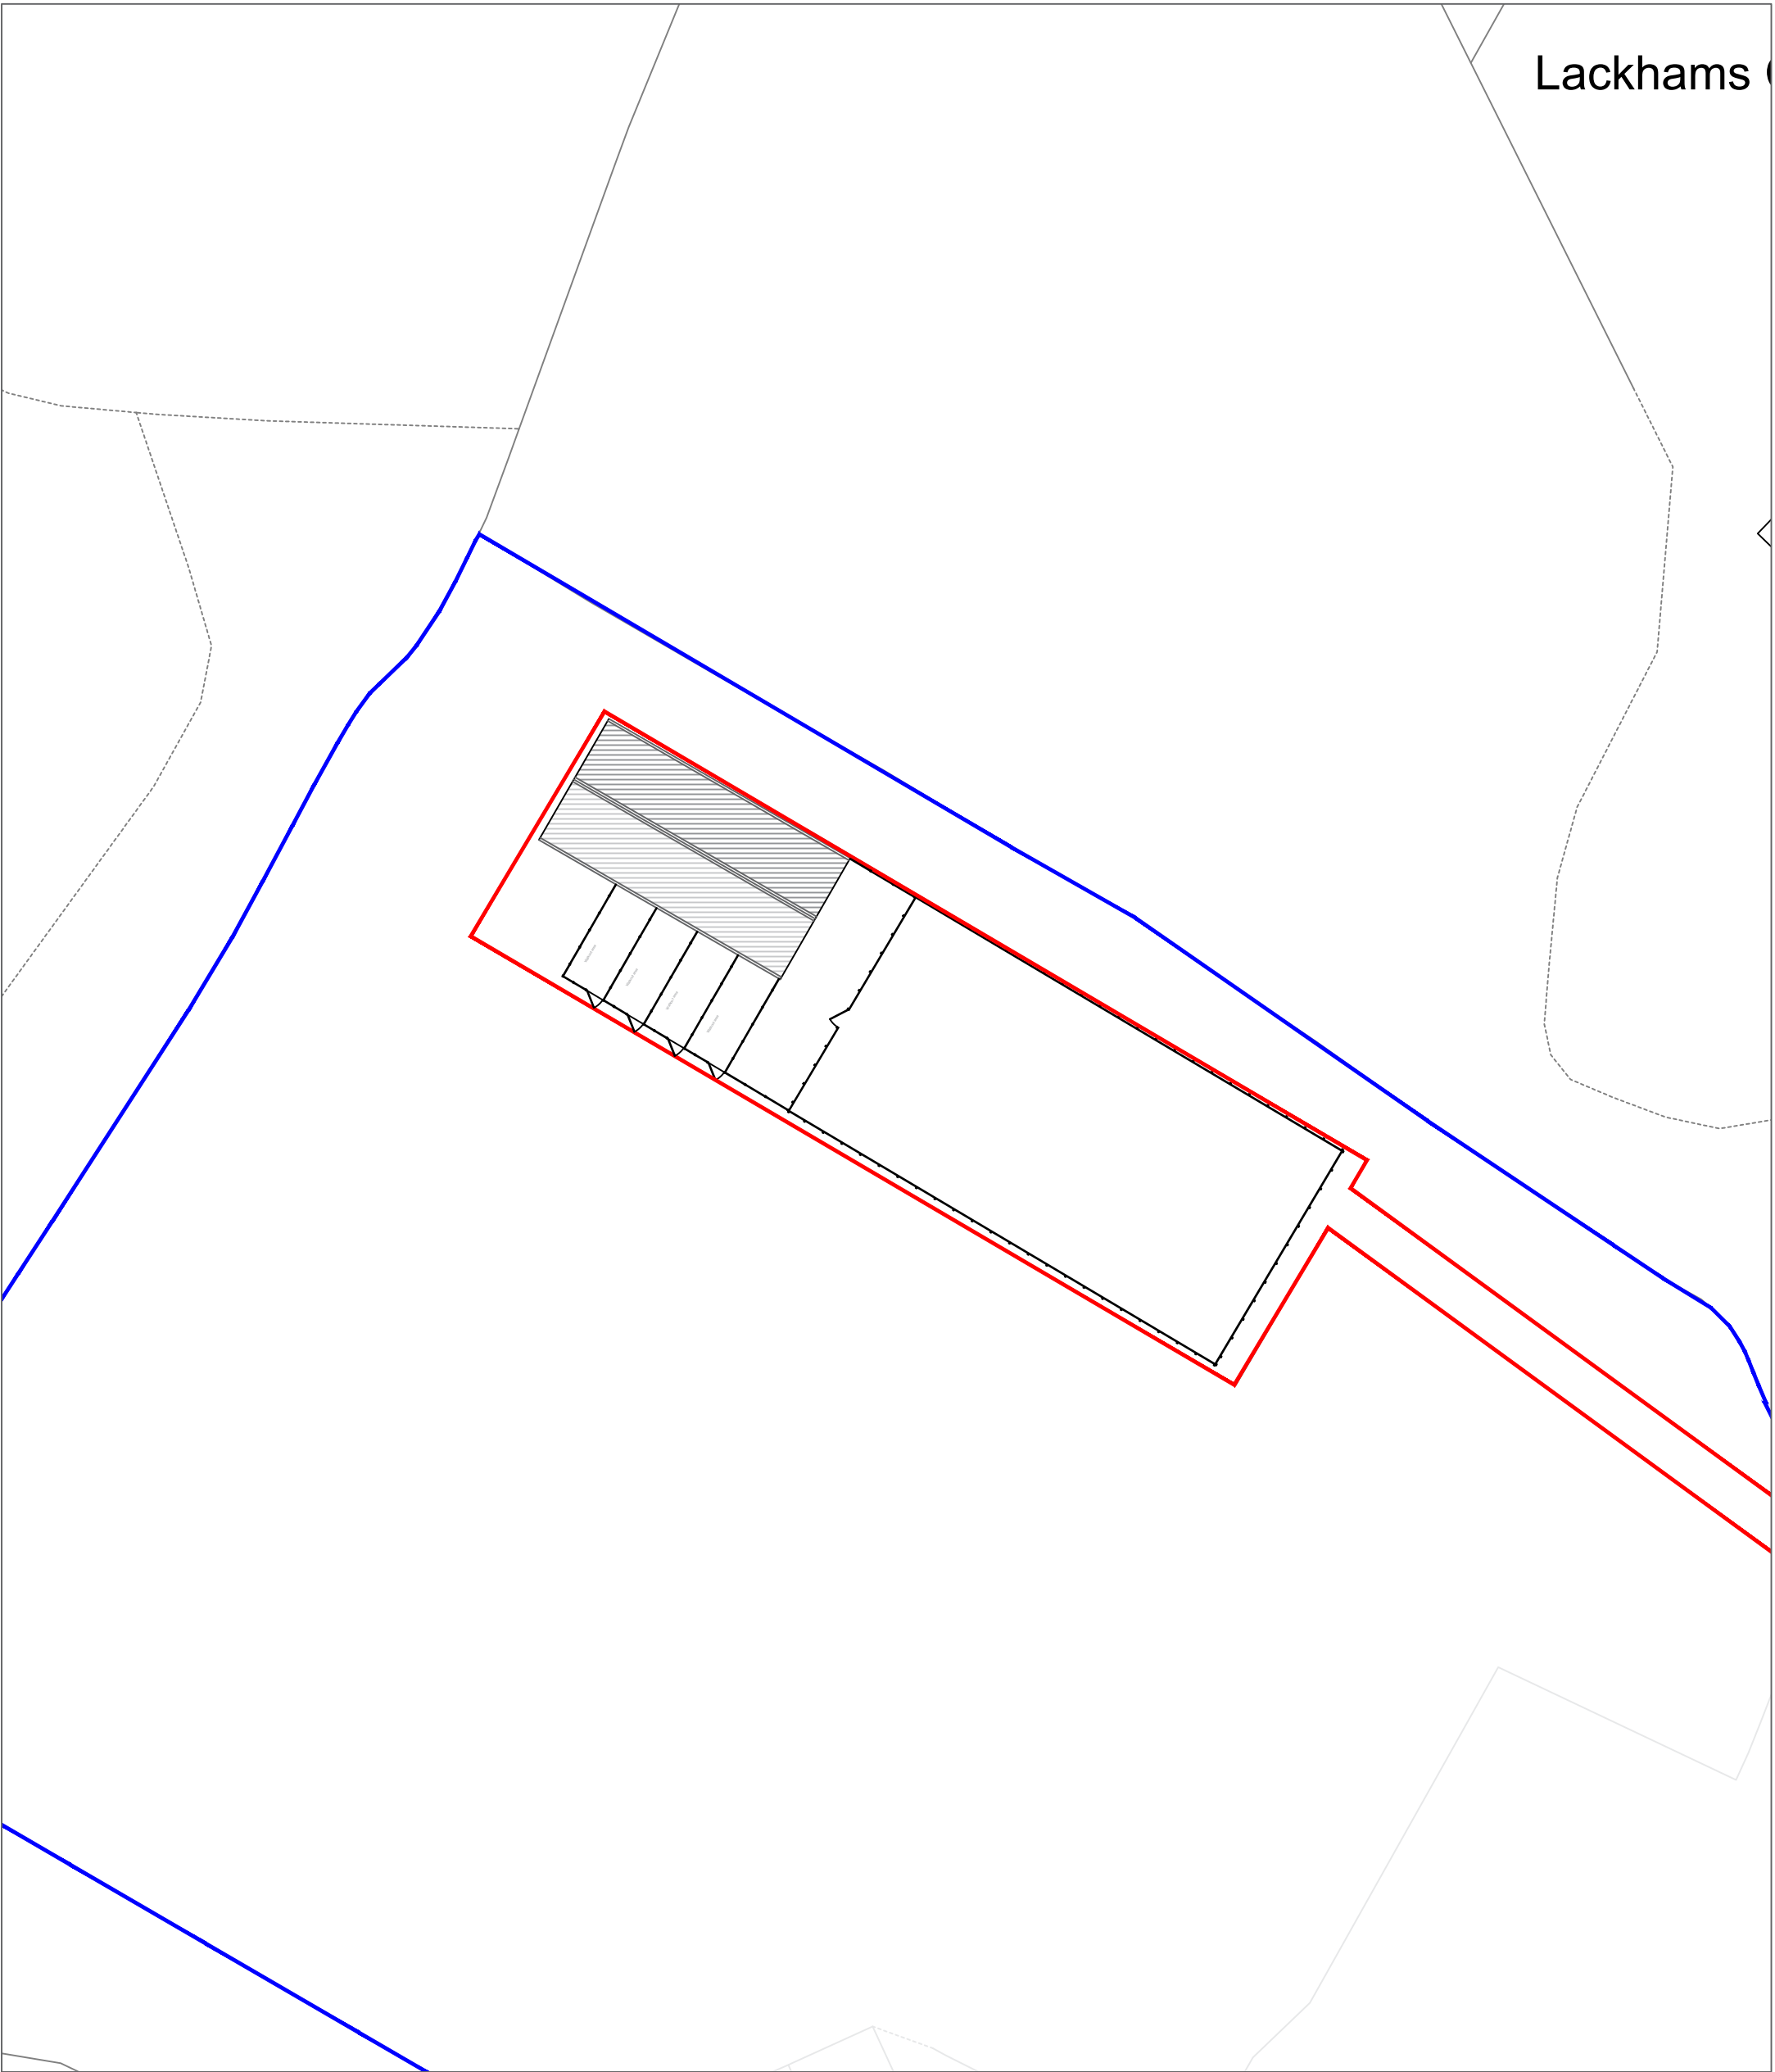

© Crown copyright 2025 Ordnance Survey 100053143



revision	C	Aug 26	Minor amendments	
	B	Jan 26	Boundary line revised	
	A	Nov 25	Boundary line revised	
address Pinkhurst, Pinkhurst Lane, Sinfold, West Sussex, RH13 0QR				
project Proposed Barn and Sandschool				
title Proposed block plan				
scale	date		dwg no.	revision
As noted @ A3	Oct 2025		2024.447.02	C

DO WNSVIEW
ASSOCIATES
Chartered Surveyors

Little Acorns
Hampers Lane
Storrington
West Sussex
RH20 3HZ

Tel:
07525 844965

Email:
matt@downsview-surveyors.co.uk

