
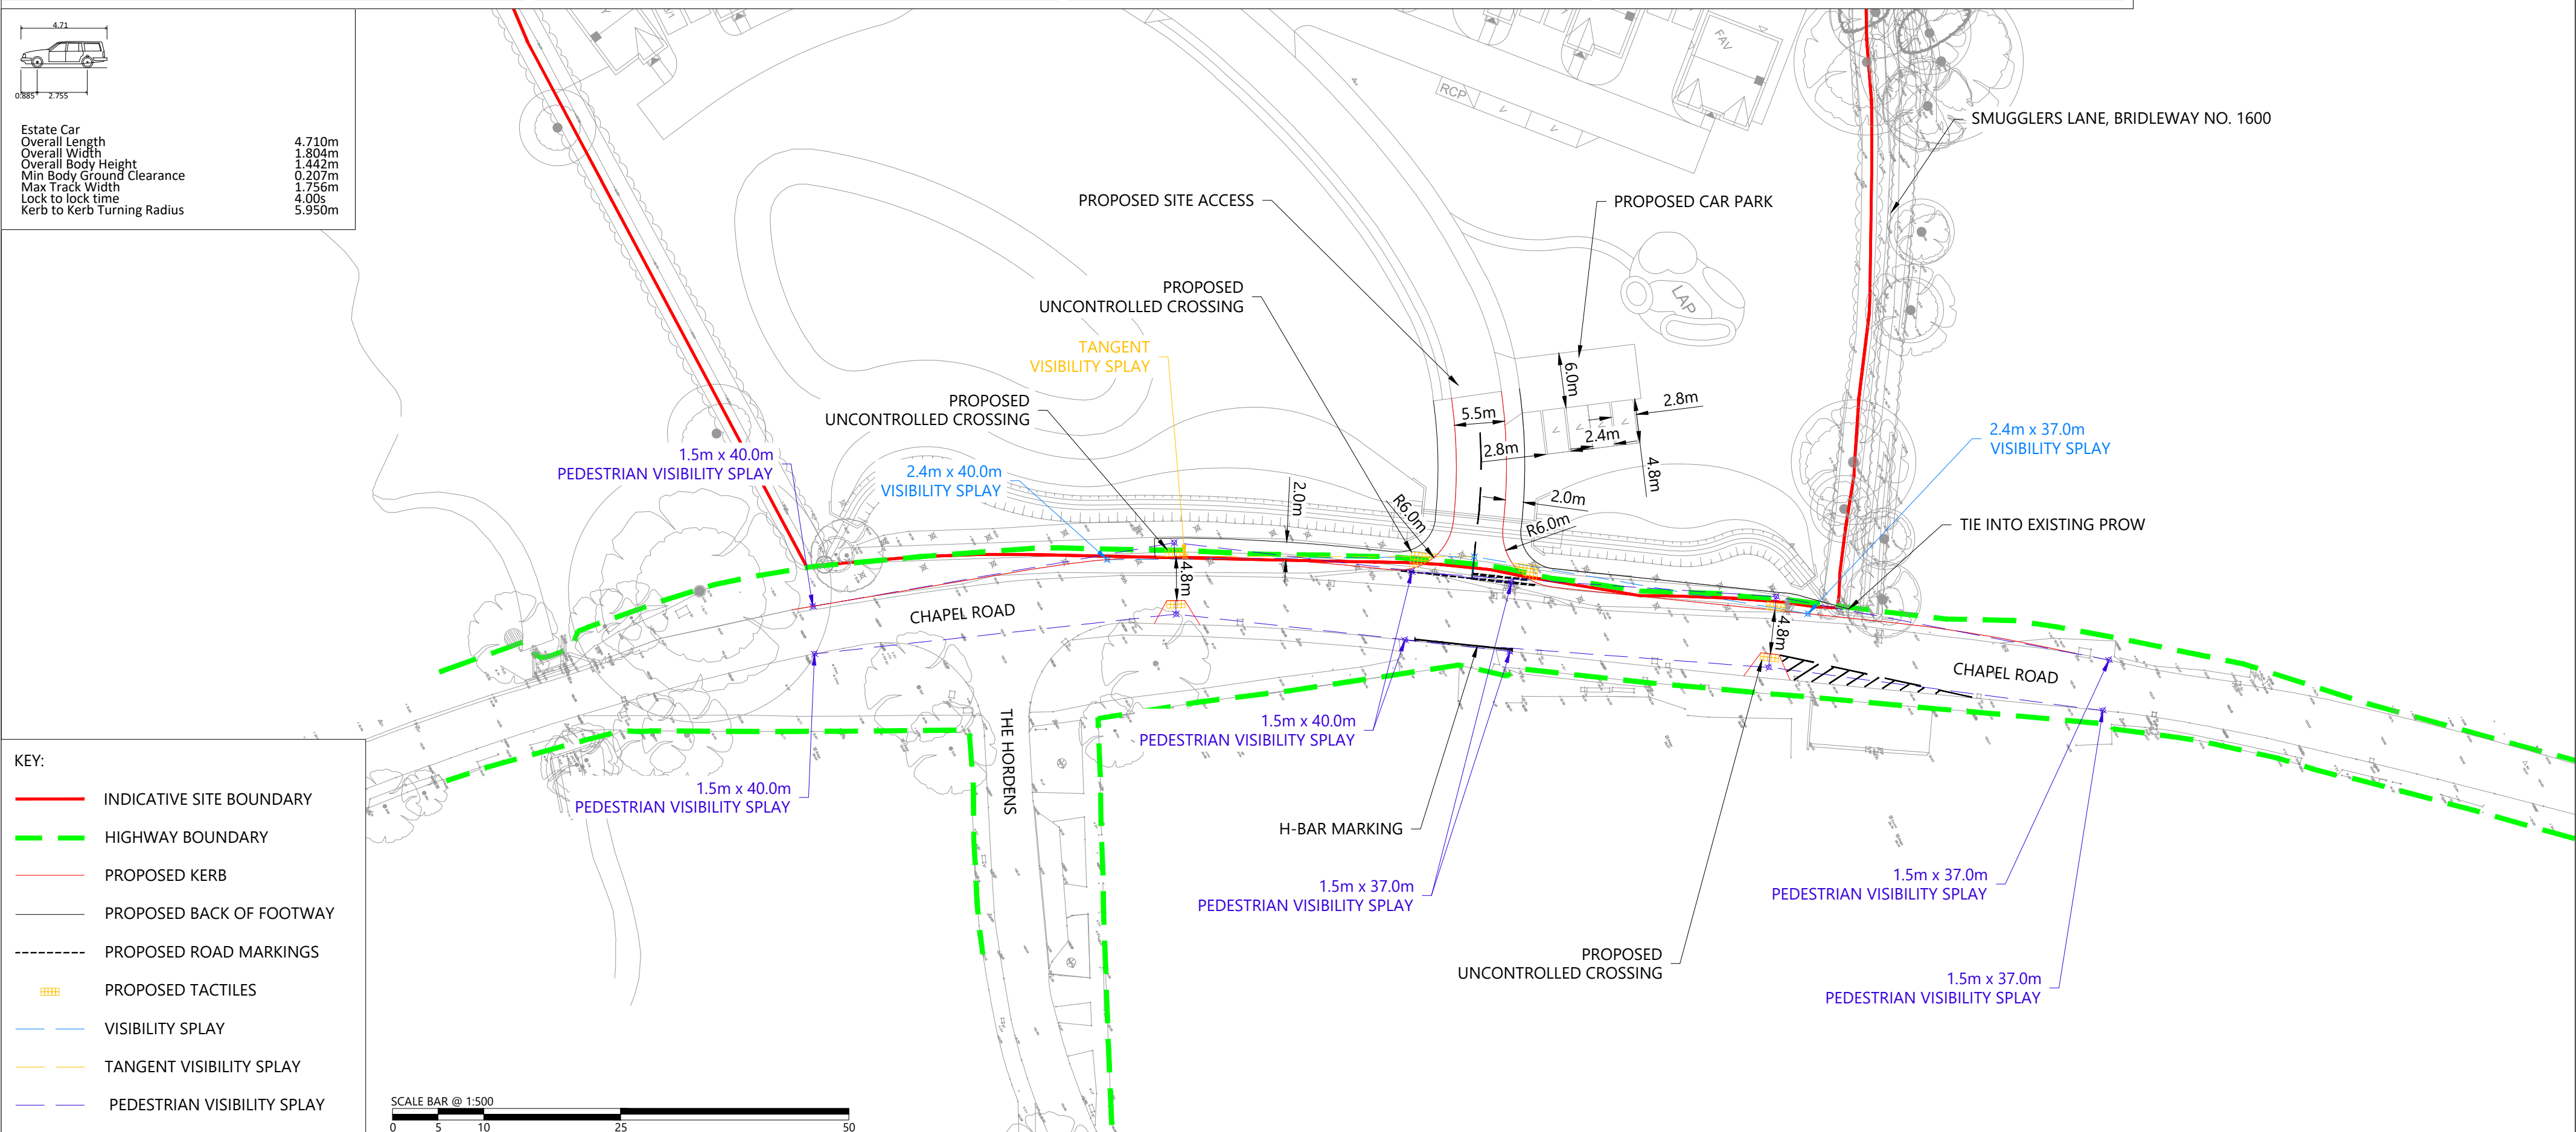


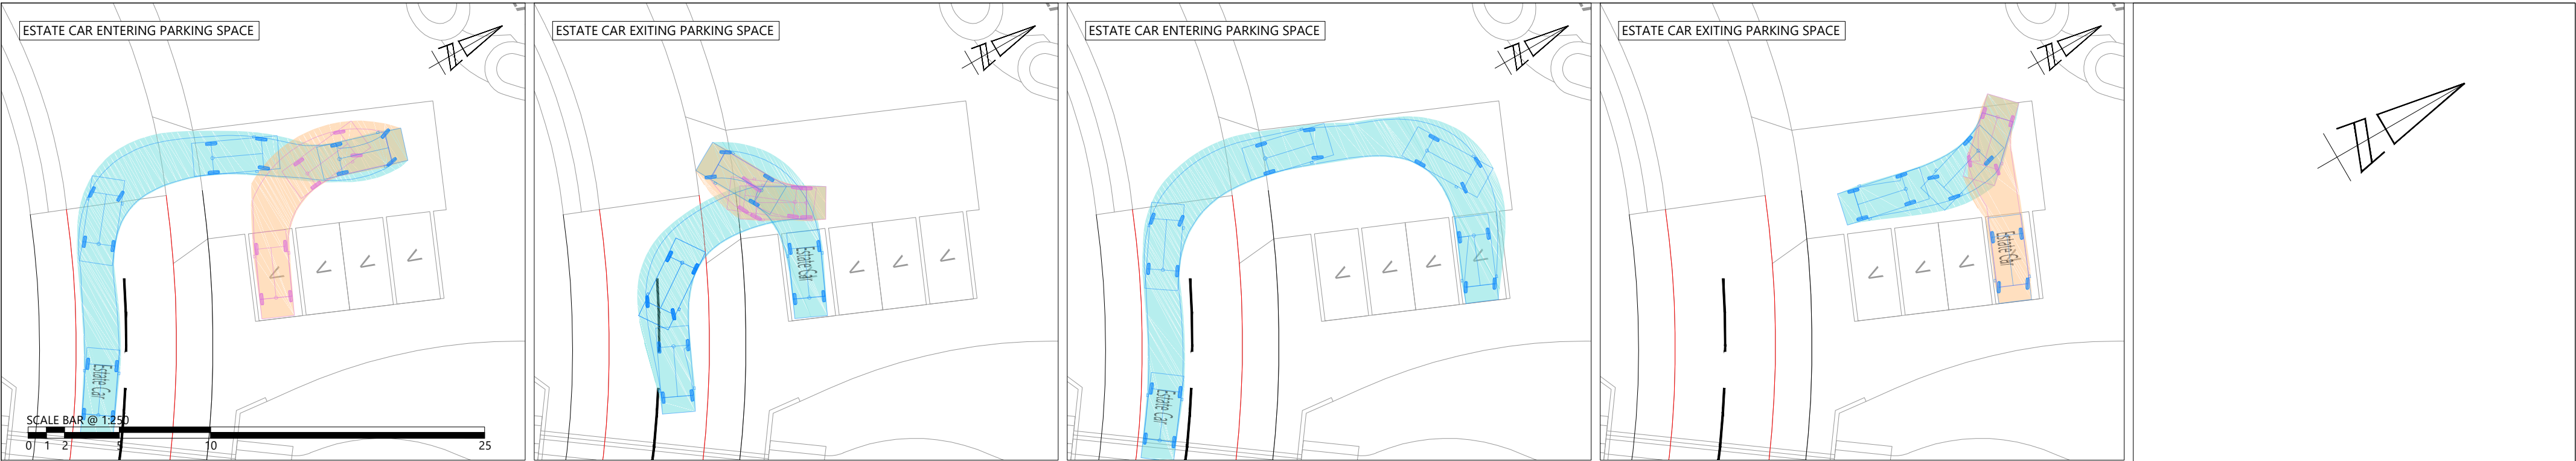

- KEY:
- INDICATIVE SITE BOUNDARY
 - HIGHWAY BOUNDARY
 - PROPOSED KERB
 - PROPOSED BACK OF FOOTWAY
 - PROPOSED ROAD MARKINGS
 - PROPOSED TACTILES
 - VISIBILITY SPLAY
 - TANGENT VISIBILITY SPLAY
 - PEDESTRIAN VISIBILITY SPLAY

 33 Queen Street, London, EC4R 1AP Tel: 0204 531 3660 www.i-transport.co.uk												TITLE: SITE ACCESS ARRANGEMENTS - OPTION 2 PLUS CHAPEL ROAD NARROWING AND ONSITE CAR PARK				DRAWN: TA		CHECKED: HC		APPROVED: NM									
A		01.04.26		TA		SITE LAYOUT HAS BEEN UPDATED						HC		NM															
REV		DATE		BY		DESCRIPTION						CHK		APD		PROJECT:				CLIENT:									
STATUS:												SMUGGLERS LANE, BARNS GREEN				MILLER HOMES								DRAWING No: ITL200844-GA-011				REV: A	

L:\PROJECTS\2008003\BIB\200844 - Smugglers Lane Barns Green\Tech\A011 - Transport Drawings\Working Drawings\GA011 200844 GA-011A.dwg