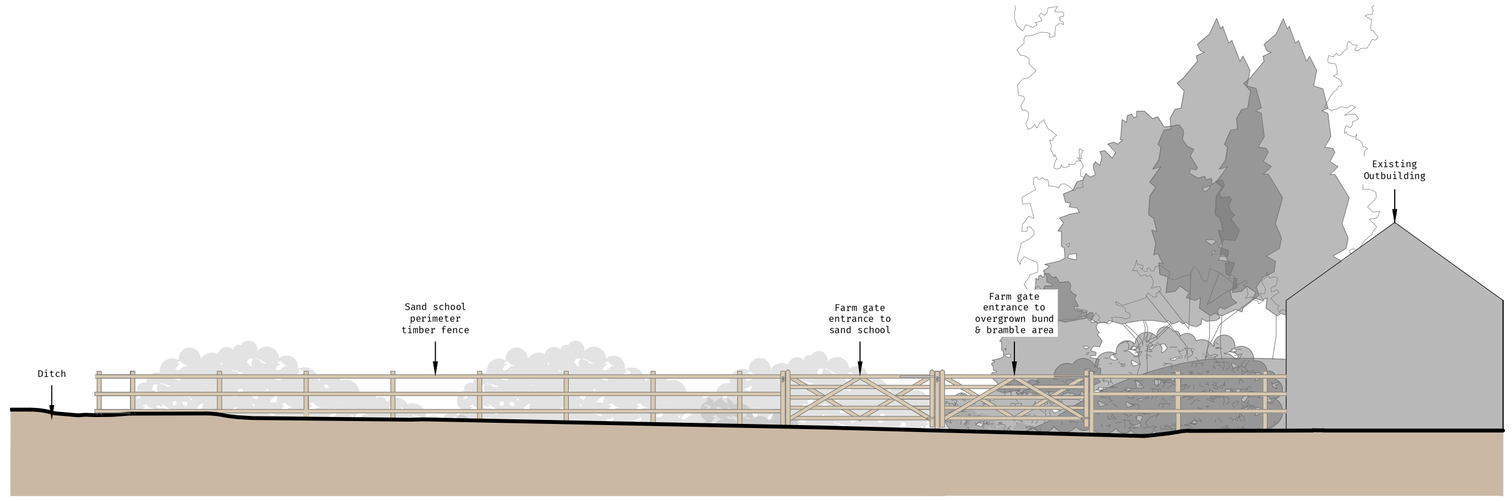

EXISTING SOUTH WEST ELEVATION A-A (ENTRANCE)

SAND SCHOOL

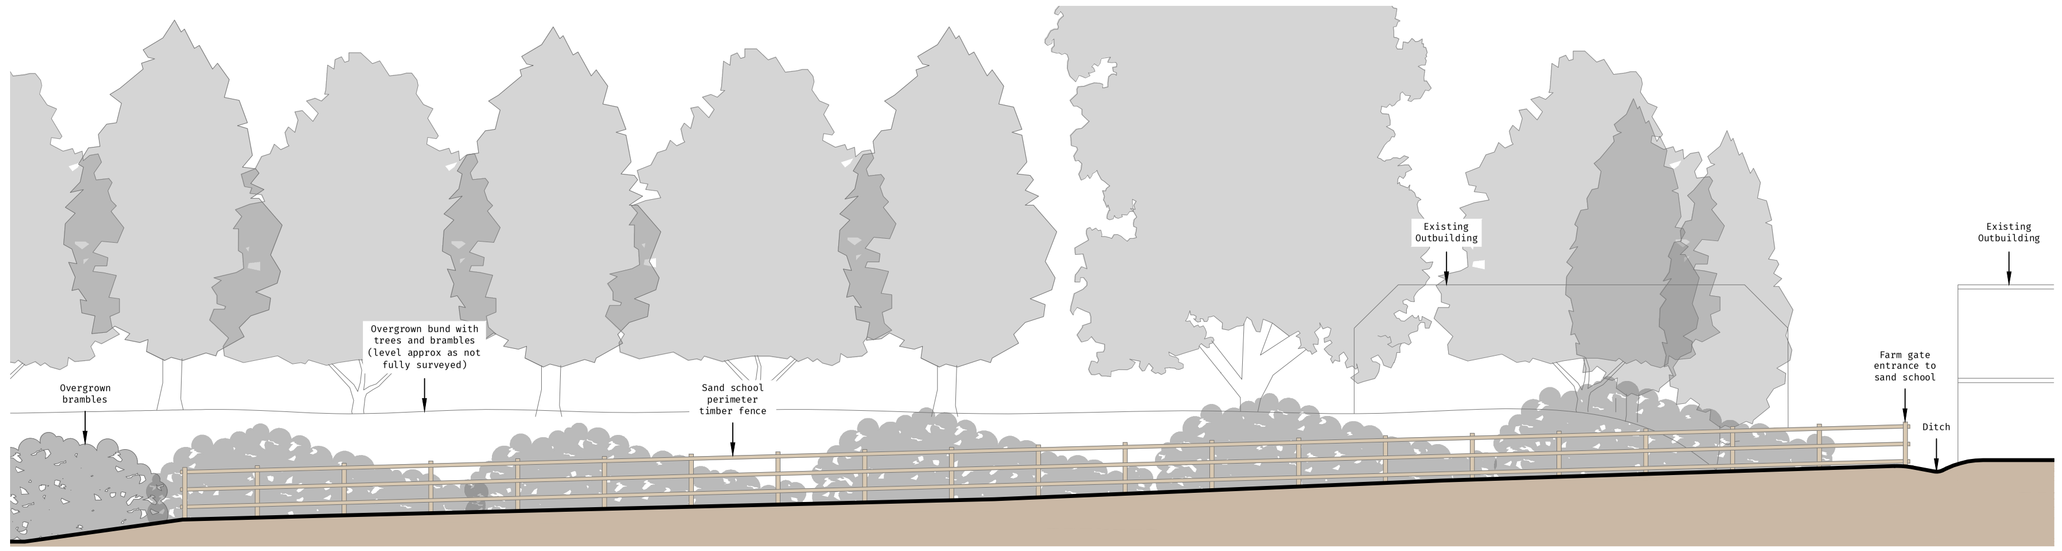

EXISTING NORTH WEST ELEVATION B-B

SAND SCHOOL

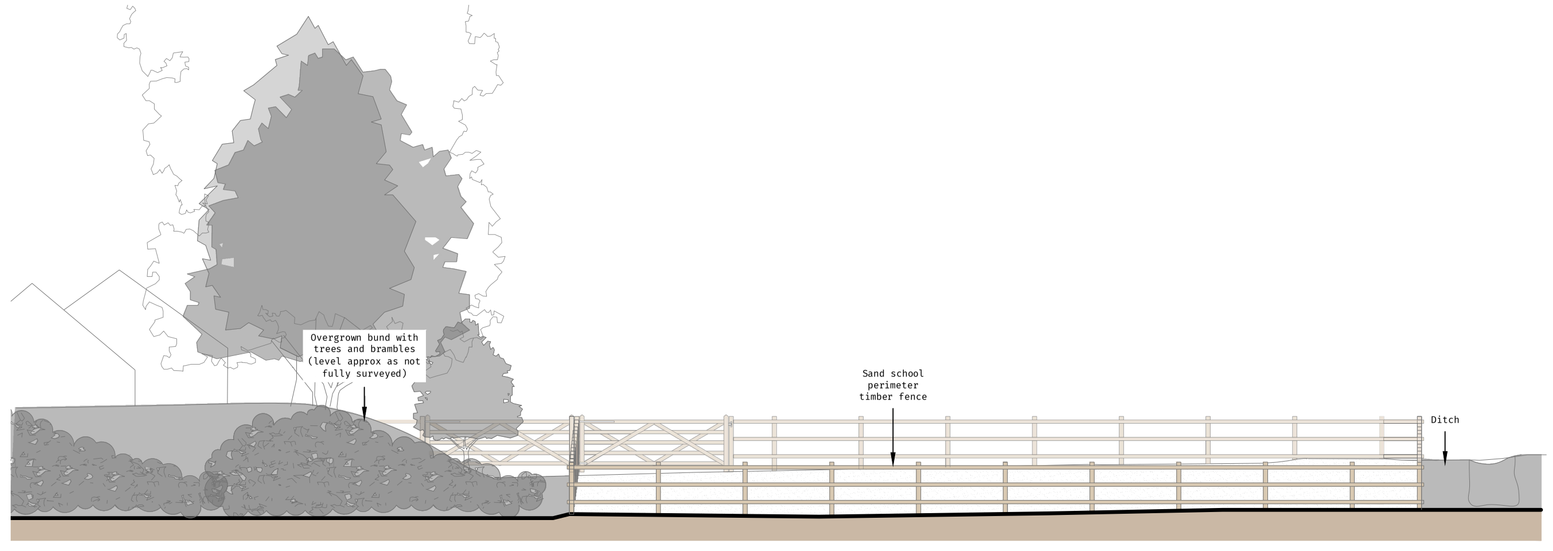

EXISTING NORTH EAST ELEVATION C-C

SAND SCHOOL

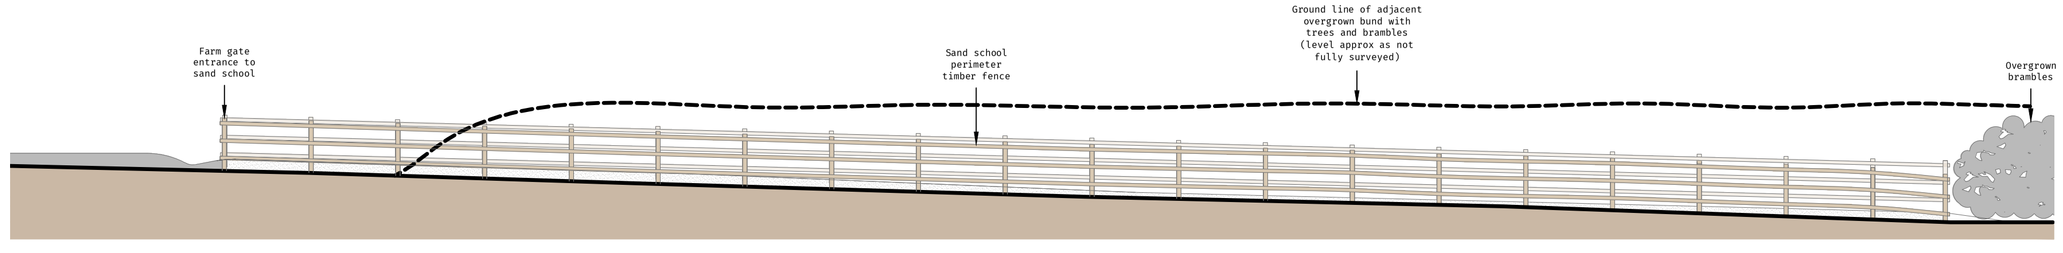

EXISTING SOUTH EAST ELEVATION D-D

SAND SCHOOL

©

0 10 20

SCALE BAR 1:100

REV	Date	Comment	By

GENERAL NOTE:
SETTING OUT TO BE AGREED ON SITE WITH THE PROJECT SUPERVISOR. ALL DIMENSIONS TO BE CHECKED ON SITE BY THE GENERAL CONTRACTOR. DISCREPANCIES TO BE REPORTED IMMEDIATELY TO THE PROJECT SUPERVISOR.

Sandschool Elevations As Existing

Drawn by: RD **Checked by:** DRG
Scale: 1:100 @ A1

Mr Fred Barrows

Guildford Road, Rudgwick
Horsham, RH12 3BH

Hornshill Farmhouse

24-2068
032

Mitchell Evans
90 / Meadrow
Godalming
GU7 3HY
01483 453 453