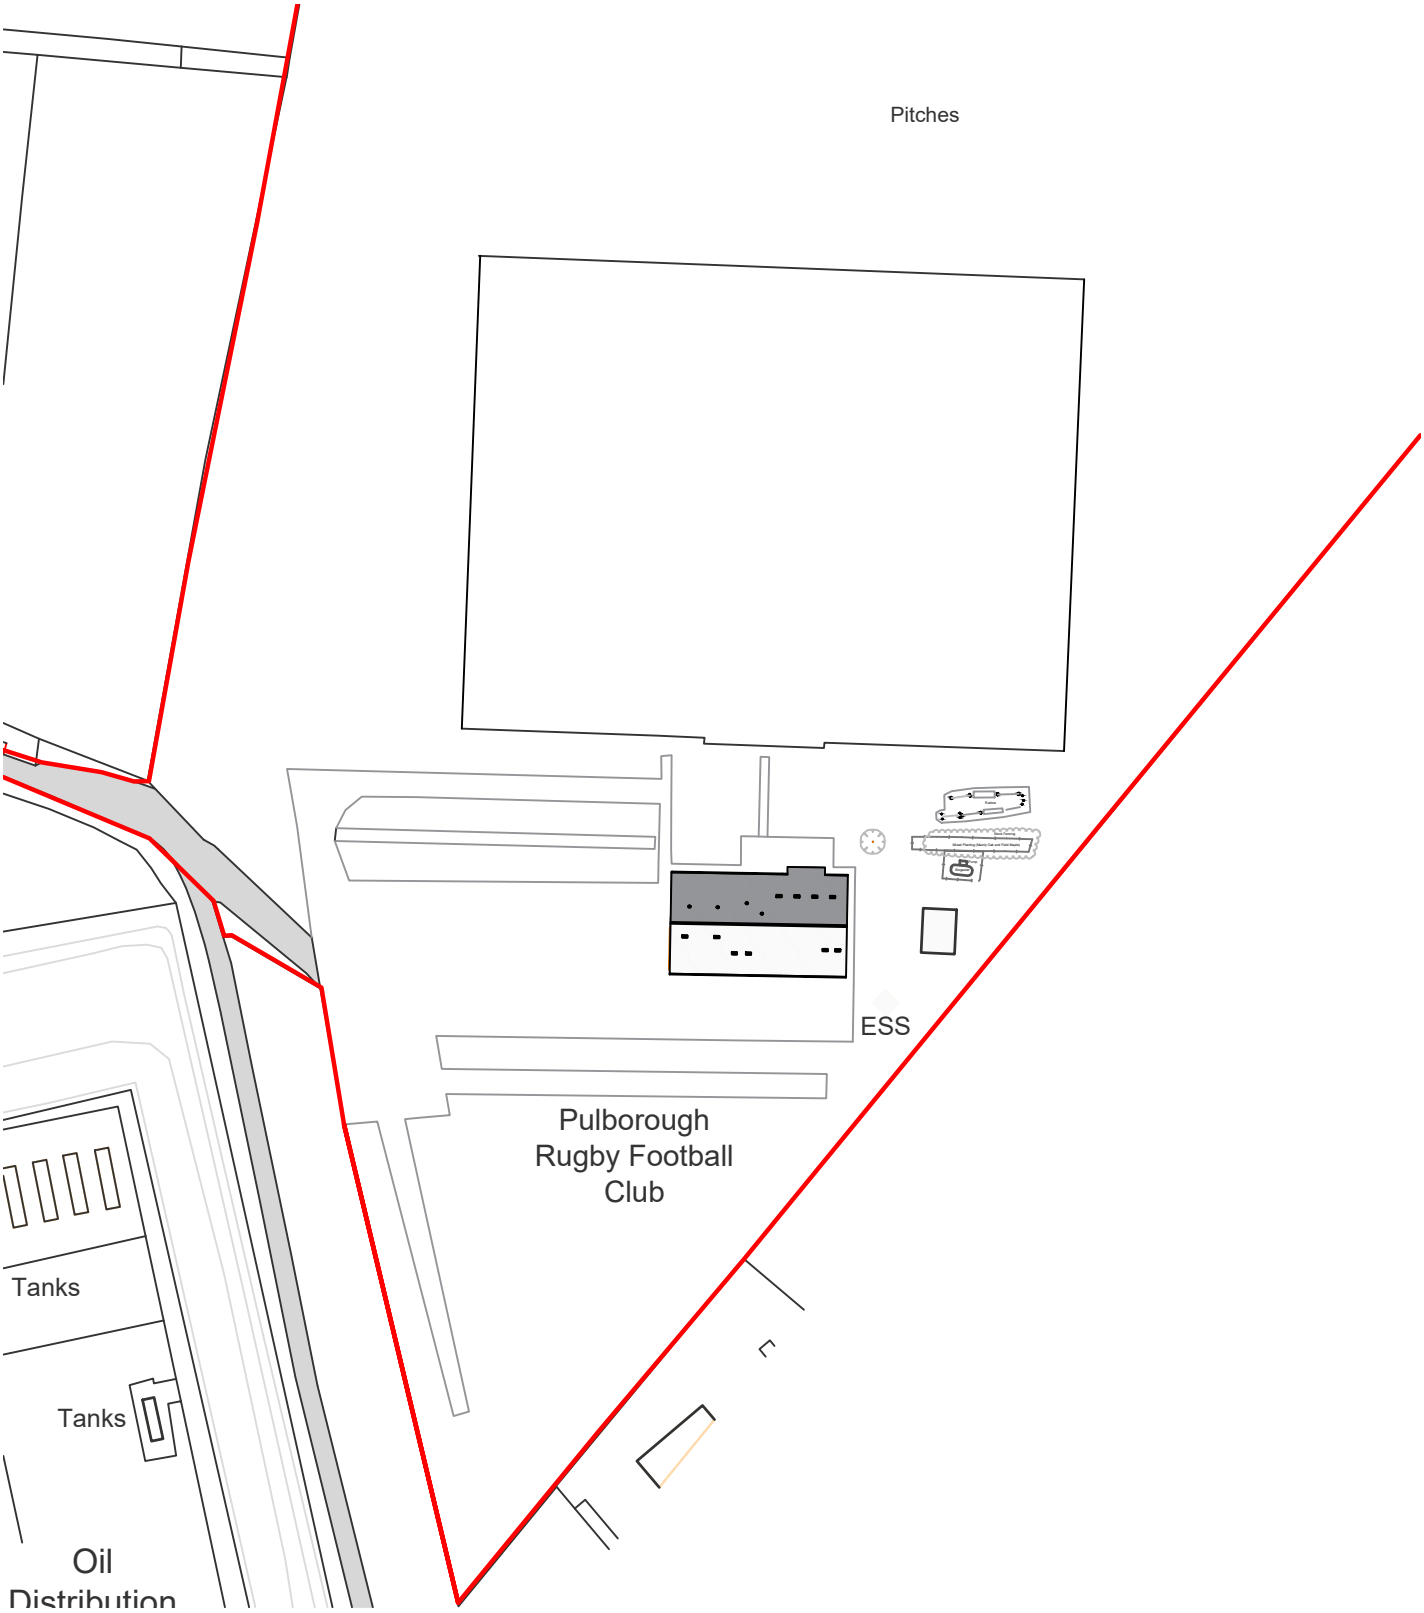


(c) Crown copyright, All rights reserved. 2022. License number 0100031673

Scale Bar (1:1250)

N

Revision:

address
Pulborough Rugby Club, Pulborough Road ,West Sussex,
RH20 4HP

project
Proposed side extension and new training barn

title
Existing Location Plan

scale	date	dwg no.	revision
1:1250 on A4	October 2024	2024.434.01BC	

DOWNSVIEW
ASSOCIATES
Chartered Surveyors

Little Acorns
Hampers Lane
Storrington
West Sussex
RH20 3HZ

Tel: 01903 746367
Mob: *07525 844965*

Email:
mail@downsview-surveyors.co.uk

RICS