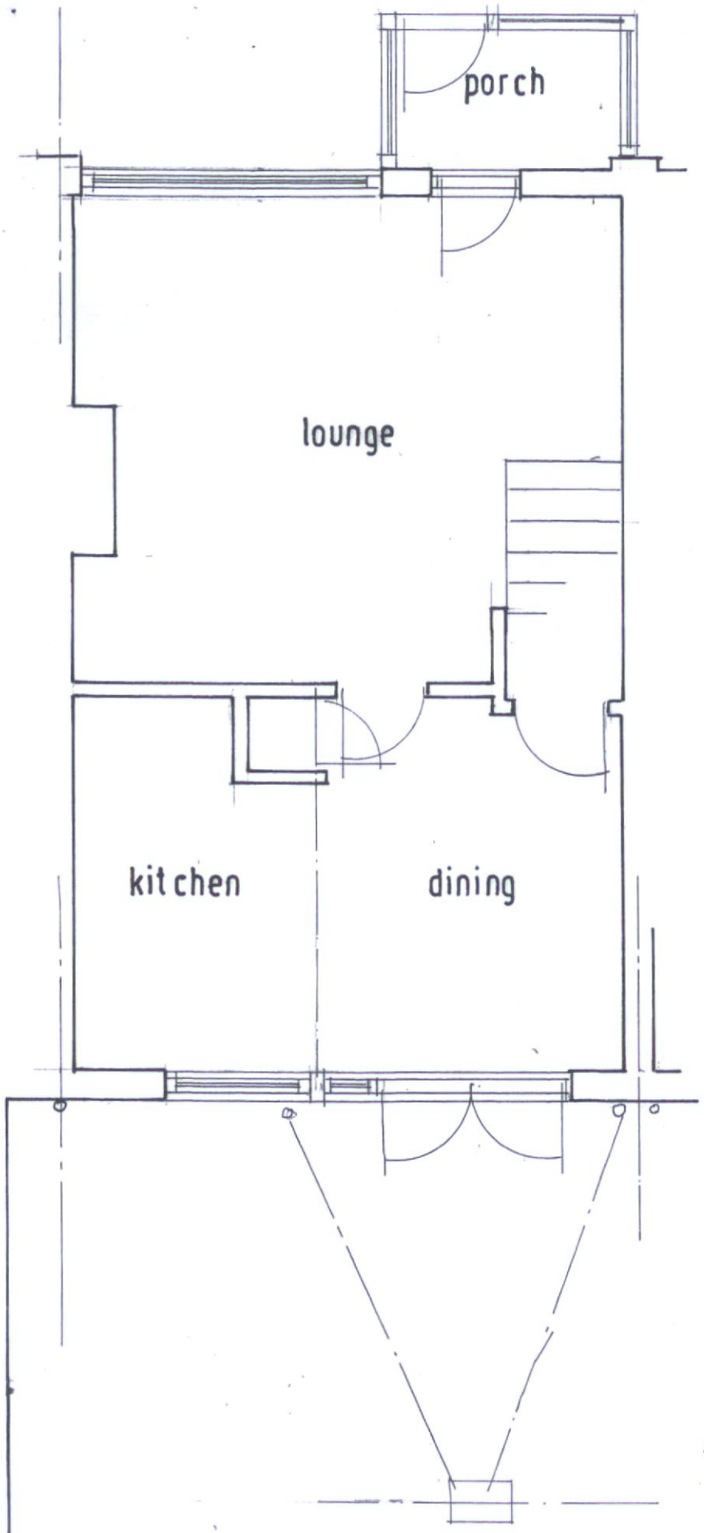

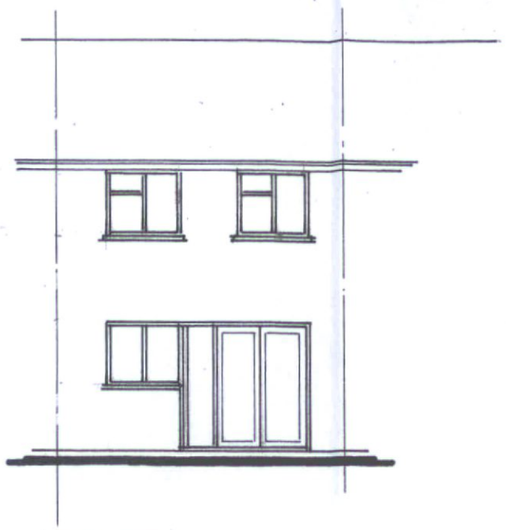

WEST.

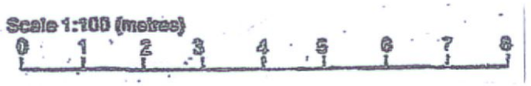



MR. & MRS. D. LAUGHTON, 8, HOLLY CLOSE, HORSHAM.	**EXTENSION – EXISTING GROUND FLOOR PLAN AND REAR ELEVATION.**	**ALAN RYRIE.** Telephone; 01293 452692.	**DL 01.**