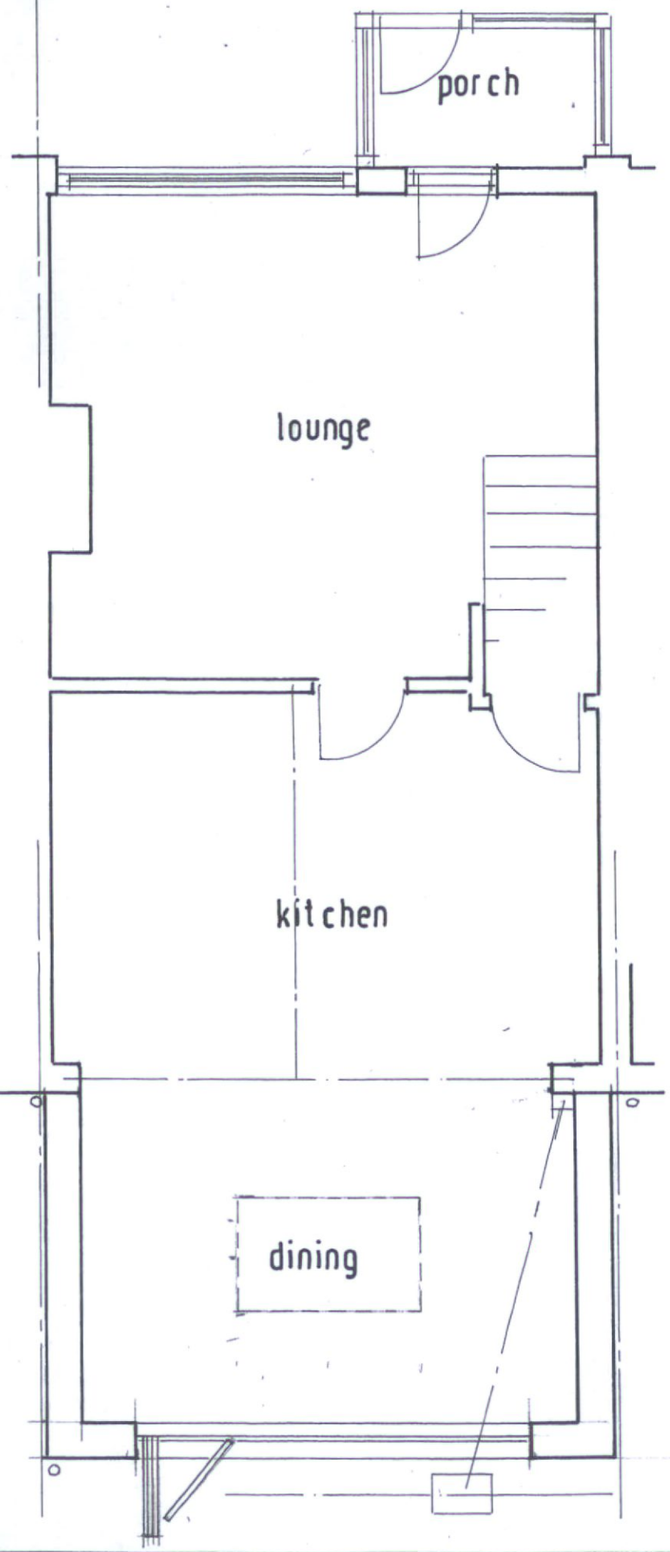



WEST.

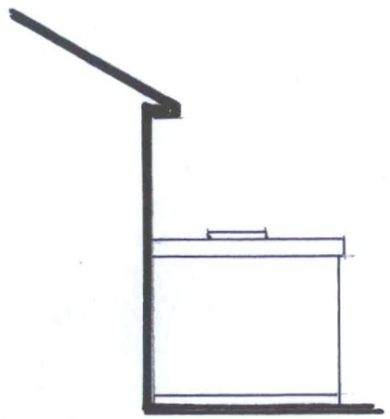

NORTH.

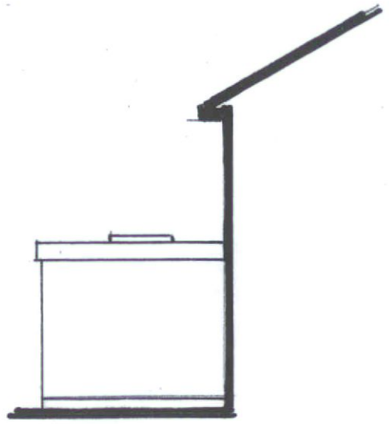

SOUTH.

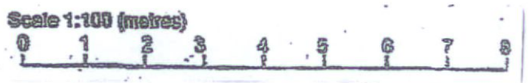



NOTE;

- All external materials to match existing as near as is possible in colour and texture.

GLAZING AREA;

Existing glass area = 5.46m².
25% of new floor area =2.74m².
Allowable glazing area = 8.2m².
Proposed glazing area = 8.2m².

MR. & MRS. D. LAUGHTON,
8, HOLLY CLOSE,
HORSHAM.

EXTENSION – PROPOSED GROUND FLOOR PLAN AND ELEVATIONS.

ALAN RYRIE.
Telephone; **01293 452692.**

DL 02.