





PROPOSED FRONT
(NORTH) ELEVATION
scale 1:100

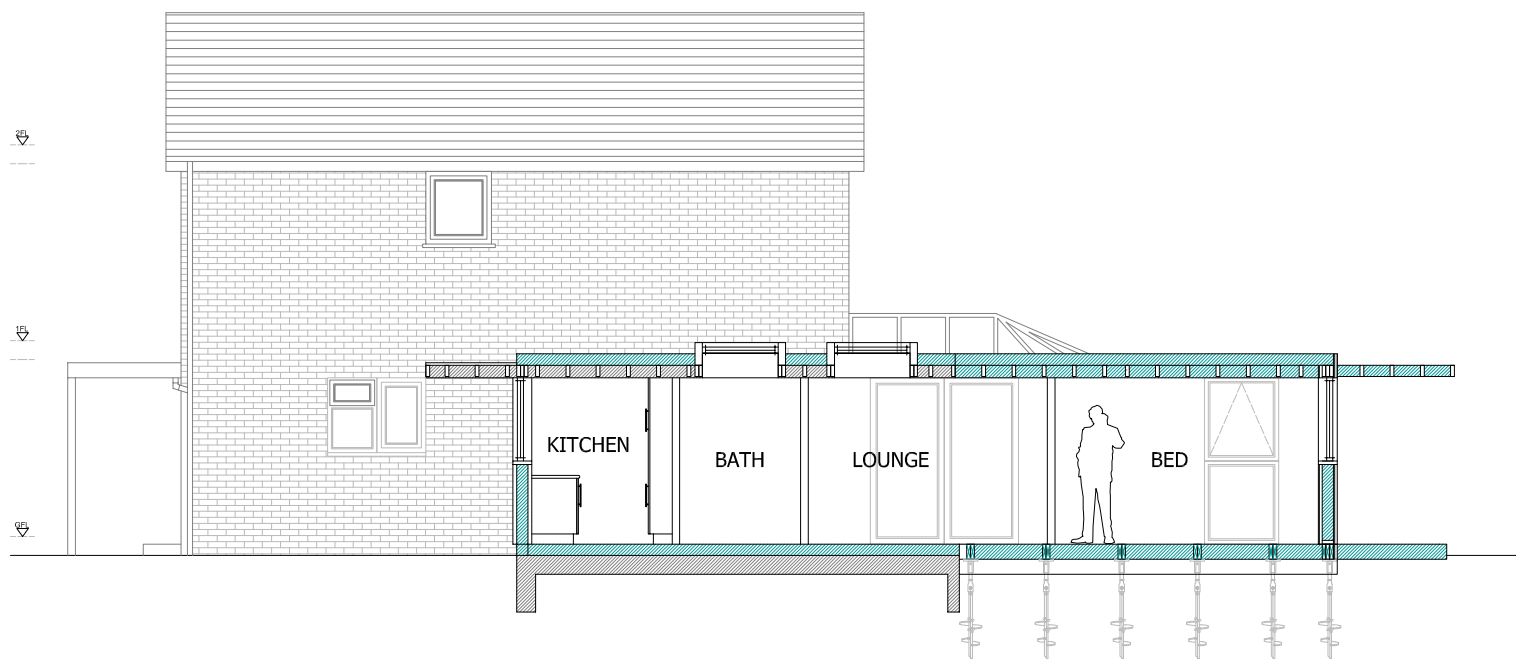


PROPOSED SECTION AA
scale 1:100

② ③ ④ ⑤ ⑥ ⑦

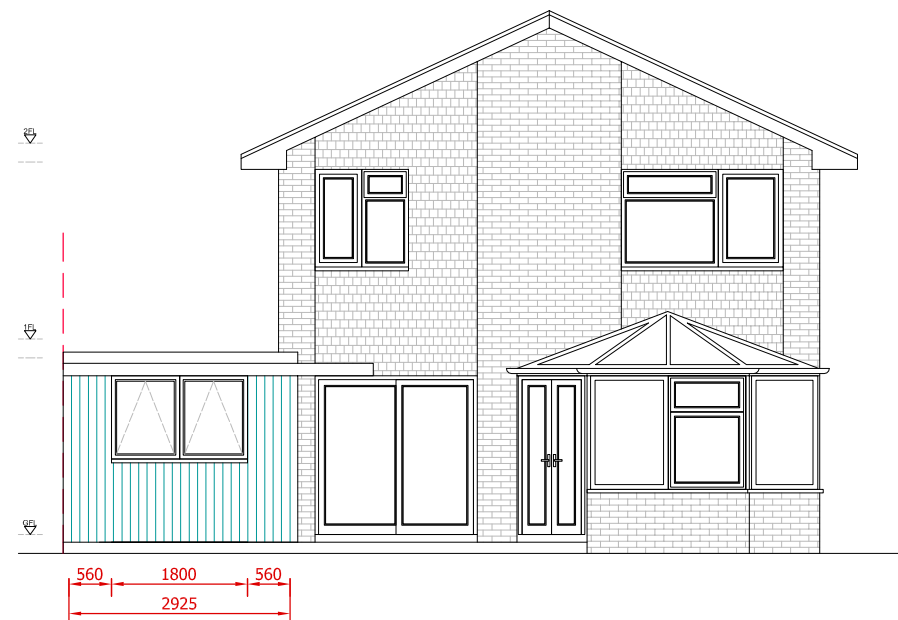

PROPOSED REAR
(NORTH) ELEVATION
scale 1:100

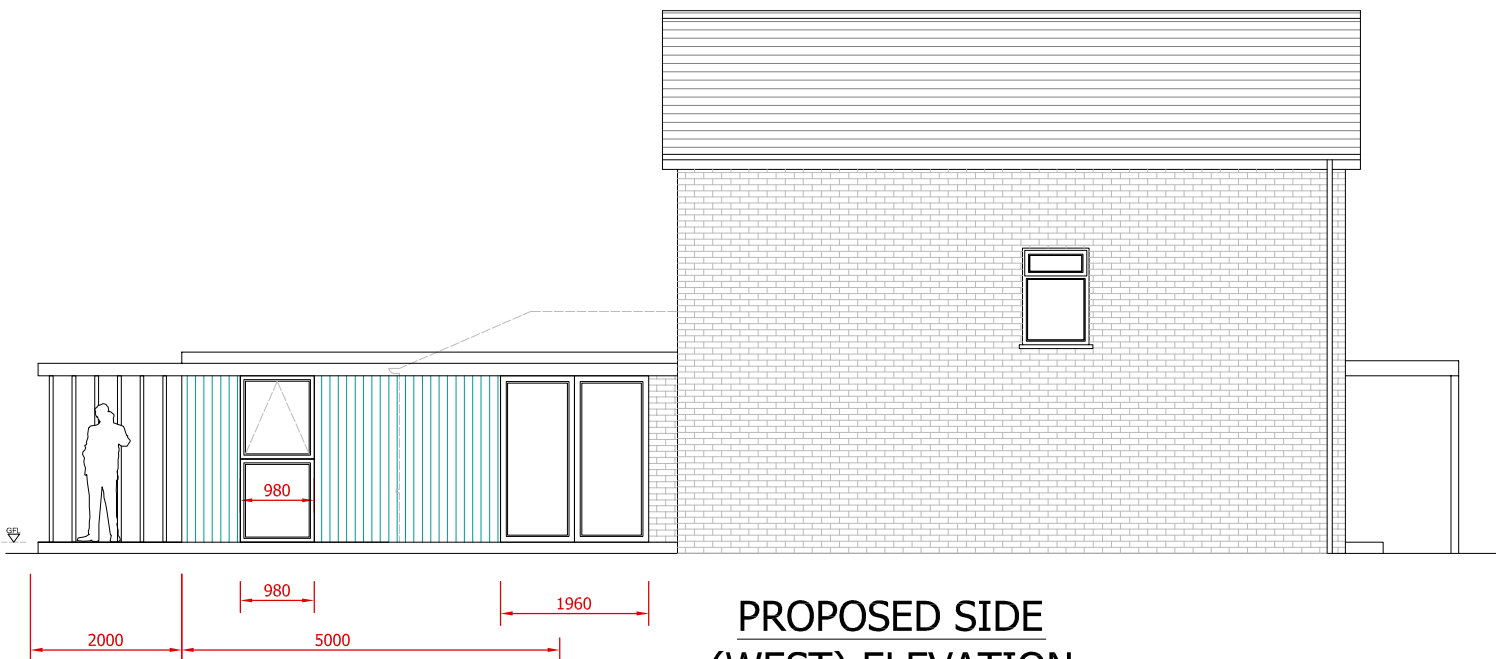

PROPOSED SIDE
(WEST) ELEVATION
scale 1:100



ISSUE	DATE	AMENDMENT	ISSUE	DATE	AMENDMENT	PROJECT
A	07/08/2026	PLANNING DRAWINGS ISSUED				GARAGE CONVRSION & EXTENSION
B	10/08/2026	MINOR AMENDMENTS				ADDRESS 10 GLENDALE CLOSE, HORSHAM, RH12 4GR
						CLIENT S. GARNHAM

B	DRAWING				
	PROPOSED ELEVATIONS & SECTION AA				
	SCALE/SIZE	DATE	TECH	PROJECT	DRWG NO.
	1:100@A2	AUG 2026	SM	CG379	05
	CADGUYS DEVELOPMENTS LTD.				
	HINTS HOUSE WEST, 1A GRAND AVENUE, HOVE, BN3 2BN 18 CANNIMORE ROAD, CHISLEHURST, BN7 6ES T: 07532899919 E: Sammy@cadguys.co.uk W: www.cadguys.co.uk				
					

B

