



Crown Copyright. Licence number 100047474.

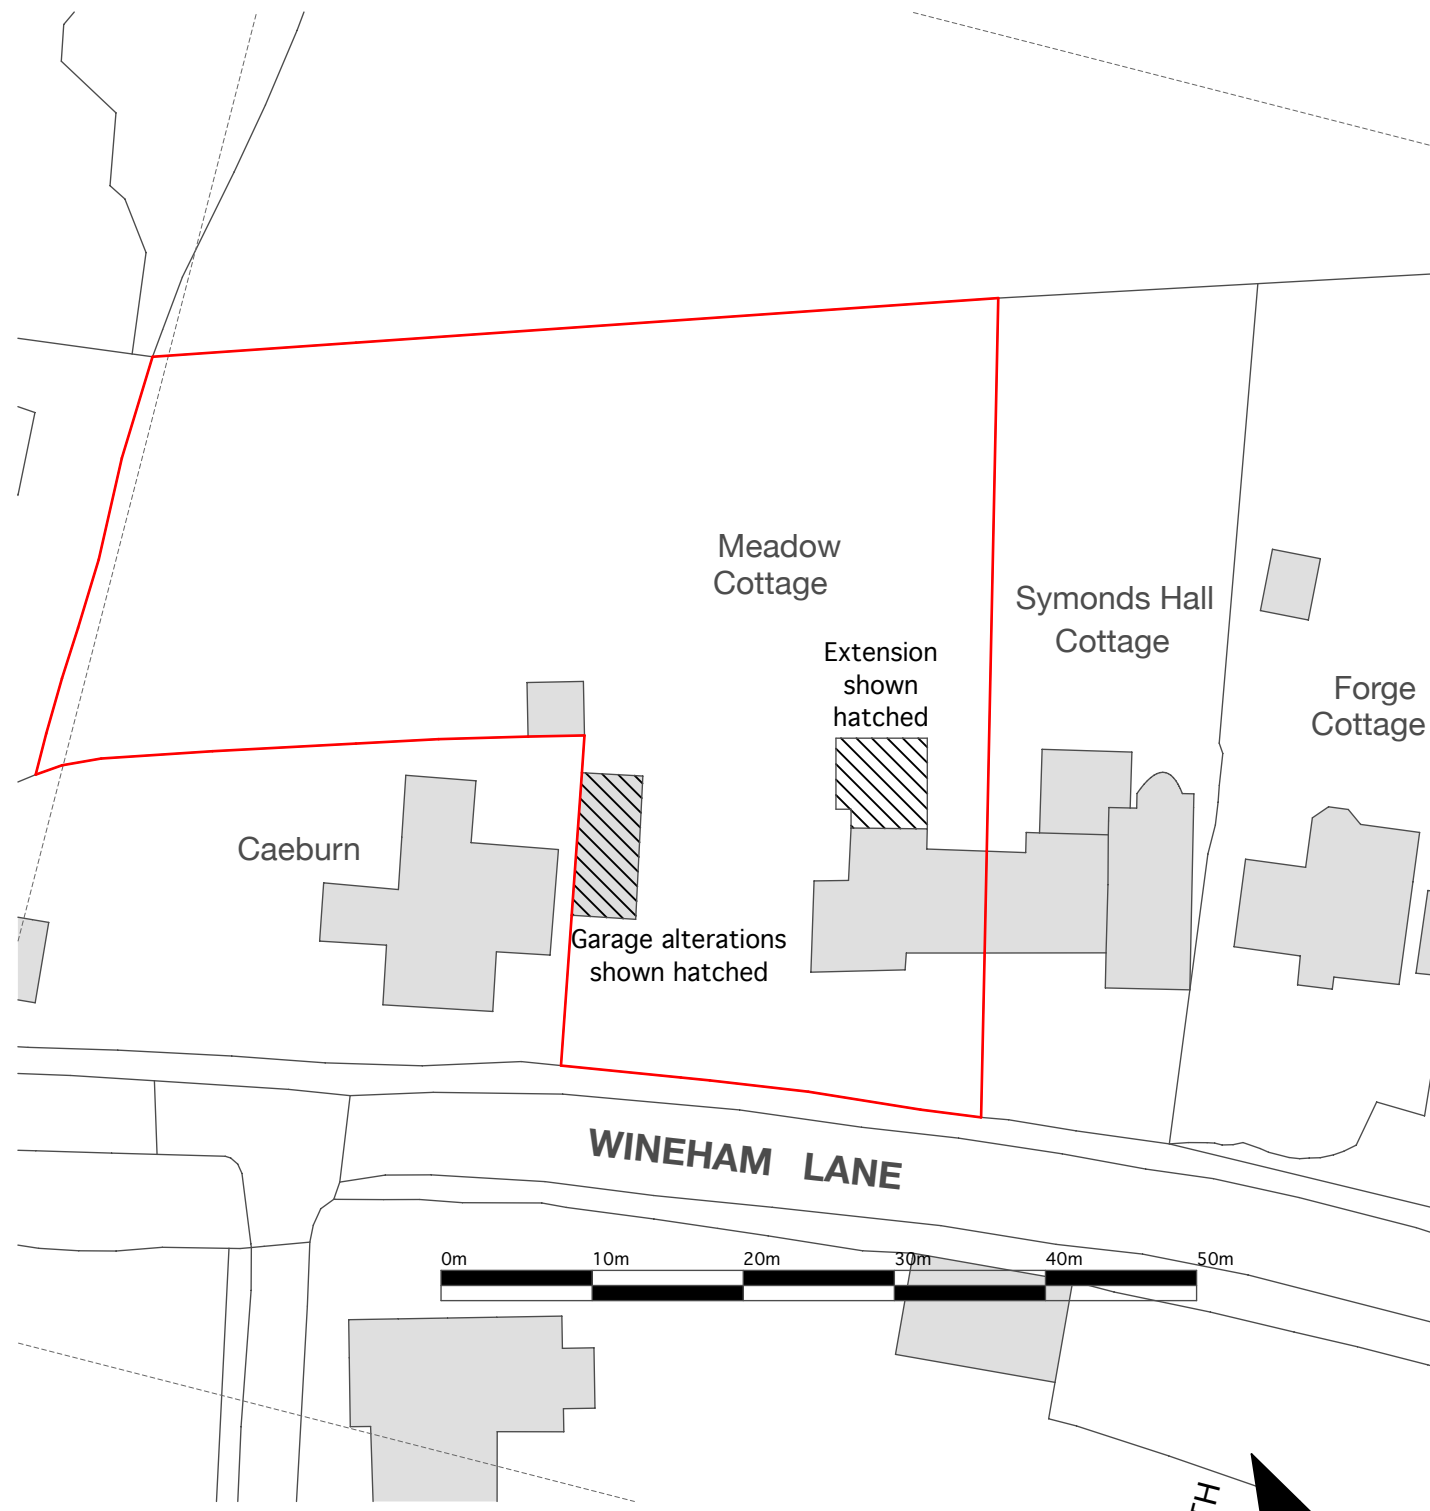

SITE LOCATION PLAN 1:1250

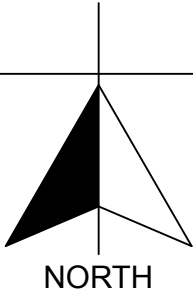

SITE BLOCK PLAN 1:500

