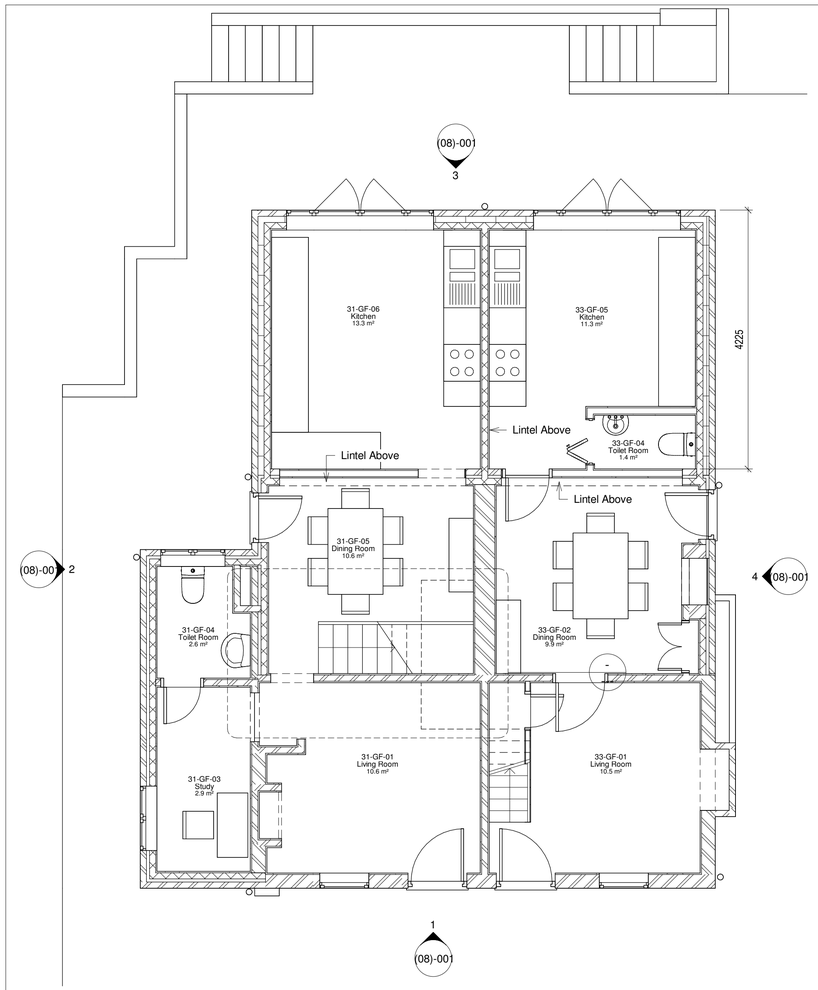

1 Ground Floor - Proposed Plan

1 : 50

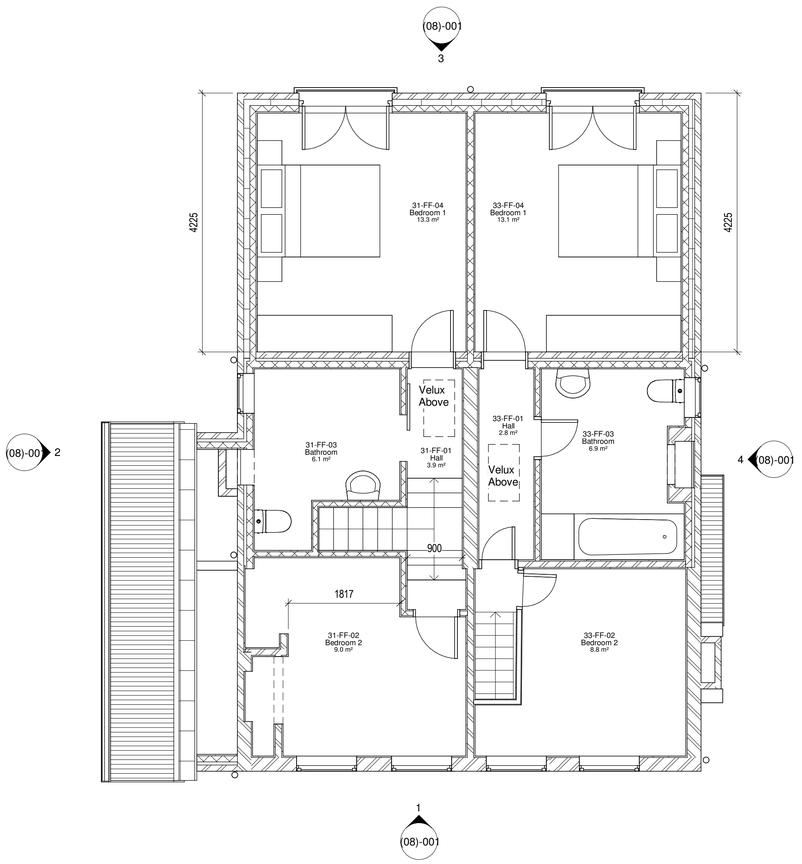

2 First Floor - Proposed Plan

1 : 50

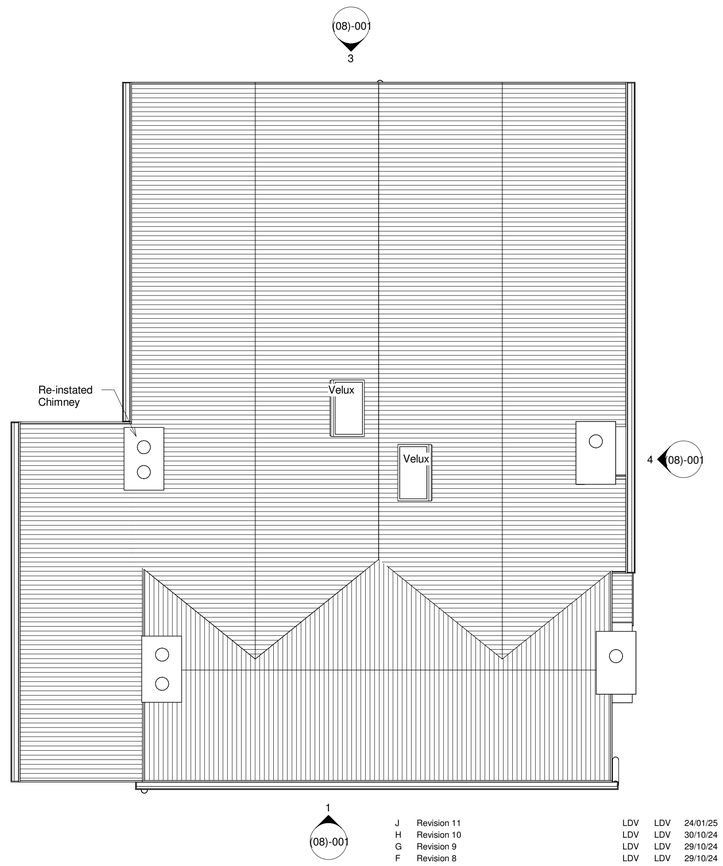

3 Roof Plan - Proposed

1 : 50

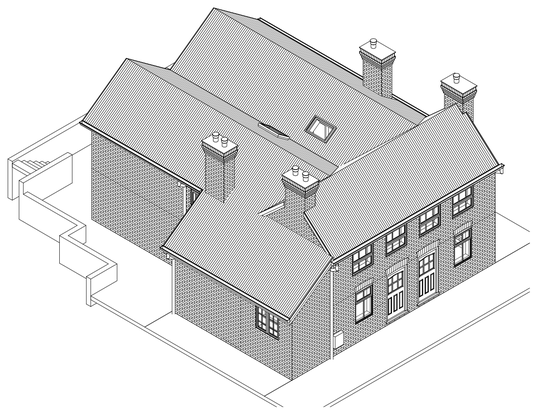

4 3D - Proposed 2

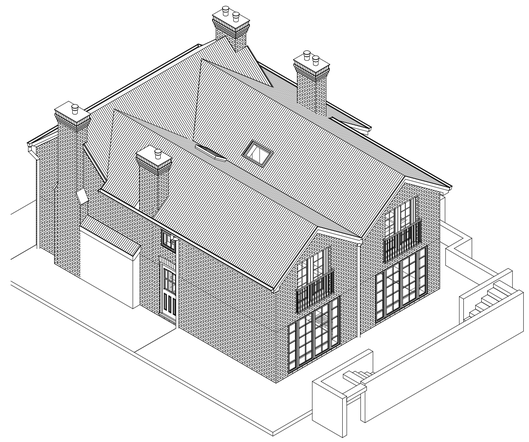

5 3D - Proposed

0 1 m 5 m

rev	description	drawn	checked	date
J	Revision 11	LDV	LDV	24/01/25
H	Revision 10	LDV	LDV	30/10/24
G	Revision 9	LDV	LDV	29/10/24
F	Revision 8	LDV	LDV	29/10/24
E	Revision 7	LDV	LDV	05/08/24
D	Revision 6	LDV	LDV	12/10/23
C	Revision 4	LDV	LDV	09/10/23
B	Revision 2	LDV	LDV	06/10/23
A	Revision 1	LDV	LDV	14/09/23

revisions

status: PRELIMINARY

This drawing is protected under The Copyright, Designs and Patents Act 1988. This drawing is produced for PLANNING PURPOSES ONLY and is not to be used for construction.

LDV Architecture

39 PLOVERS ROAD
HORSHAM, WEST SUSSEX
RH13 5PD

TELEPHONE + 44 (0)1403 541 586

EMAIL INFO@LDVARCHITECTURE.CO.UK

client: Mr & Mrs McMINN

project: 31-33 FRIDAY STREET

title: PROPOSED PLANS

scale: 1 : 50 @ A1

date: 14/09/23

drawn: LDV

checked: LDV

job no: P2322

drawing no: (07)-001

revision: J