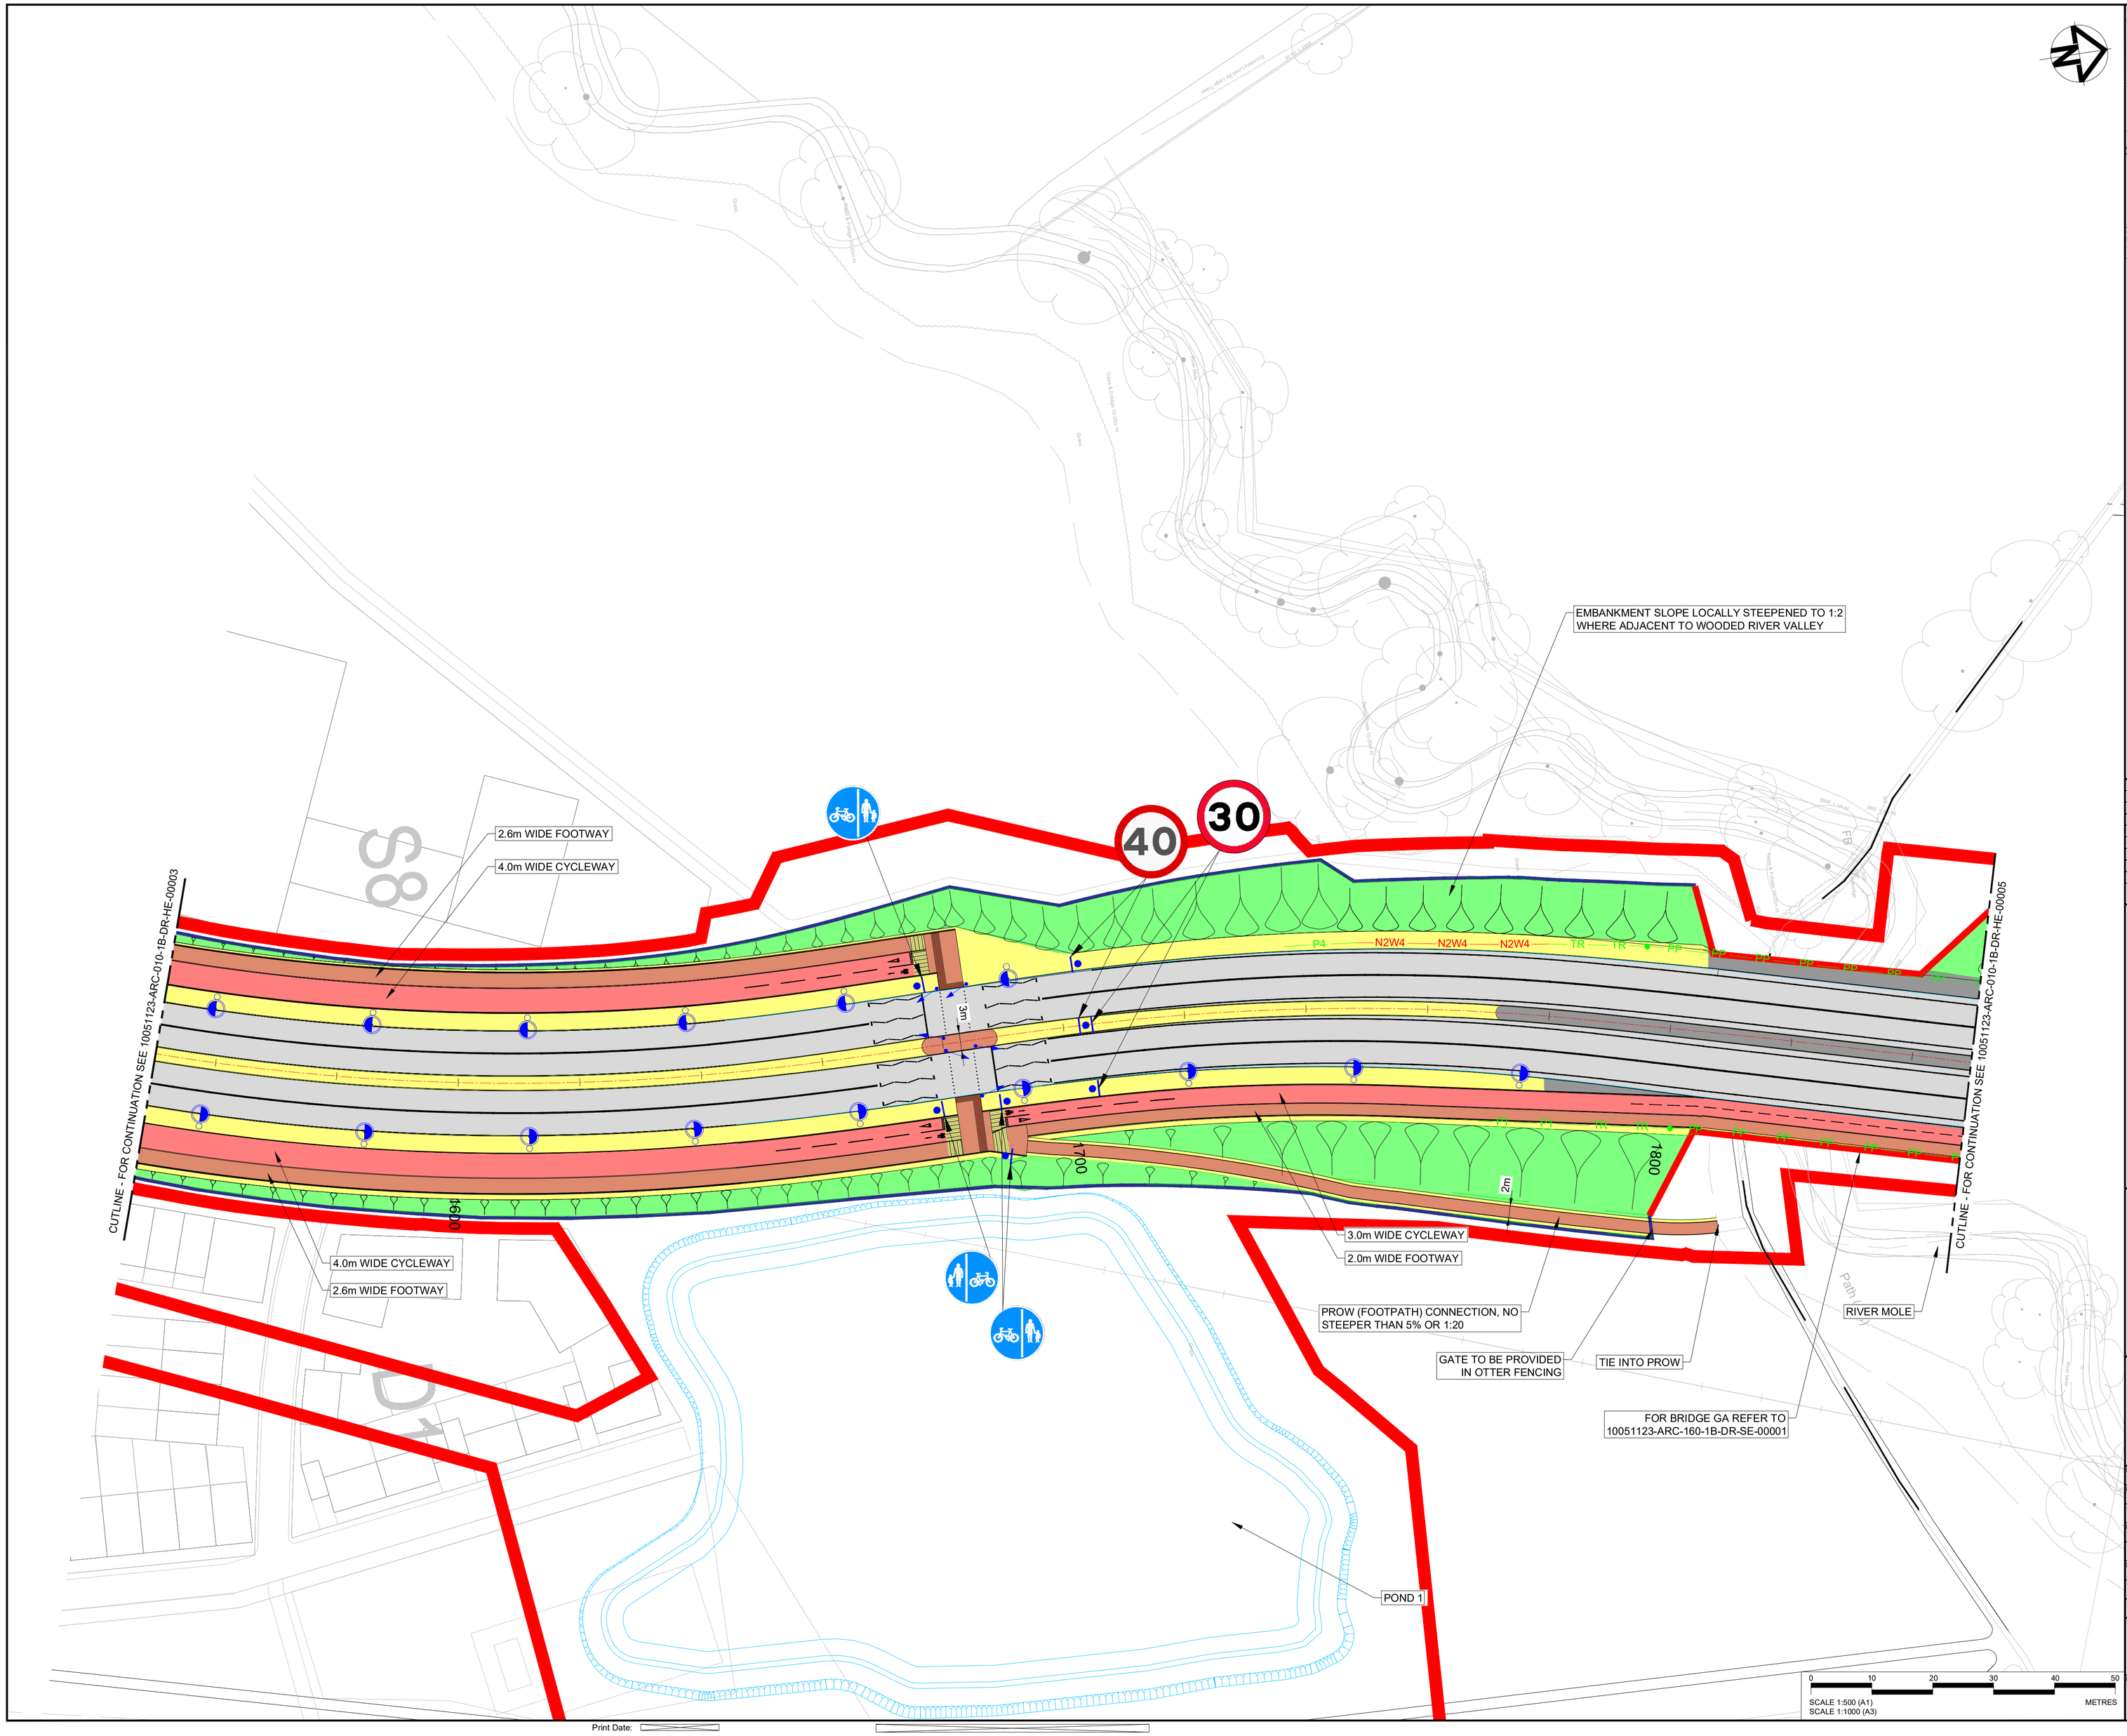

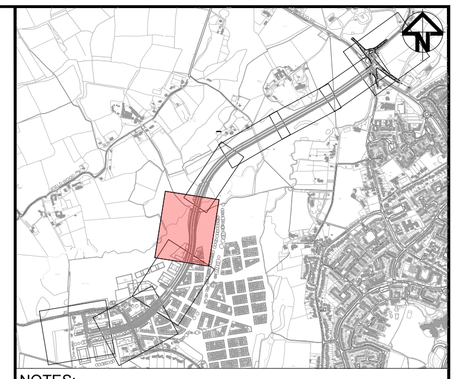

NOTES:

1. ALL DIMENSIONS ARE IN METRES UNLESS STATED OTHERWISE.
2. DO NOT SCALE FROM DRAWING USE FIGURED DIMENSIONS ONLY.
3. FOR NOTES AND LEGEND REFER 10051123-ARC-XXX-1B-DR-HE-00001.
4. FOR LONG SECTION REFER 10051123-ARC-071-1B-DR-HE-00001 TO 00006.

Rev	Date	Description	Prod.	Chk.	Rev.	App.
P01	28/10/23	ISSUE FOR EIA	SA	TC	SD	SD
P02	18/12/23	For EIA Release	TT	MC	AP	SD
P03	13/03/24	EIA Fix	SC	TC	AP	SD
P04	02/08/24	For Planning Application	TC	TC	AP	SD
P05	12/06/25	Issued for planning	VK	SP	AP	SD

Homes England

Project:

West of Ifield

Site

Ifield, Crawley
West Sussex

Client

Homes England
Arpley House, 110 Birchwood Boulevard
Birchwood,
Warrington
WA3 7QH

ARCADIS

Registered office:
80 Fenchurch Street
London
EC3M 4BY

Coordinating office:
80 Fenchurch Street
London
EC3M 4BY
Tel: 44 (0)20 7812 2000

www.arcadis.com

© Copyright reserved

Drawing Title:

WEST OF IFIELD
PHASE 1B HIGHWAY
GENERAL ARRANGEMENT
SHEET 4 OF 7

Designed: T.Chaudhry	Signed: Digitally Signed	Date: 11/06/25
Produced: v.k	Signed: Digitally Signed	Date: 11/06/25
Checked: S.Panesar	Signed: Digitally Signed	Date: 11/06/25
Reviewed: A.Pegler	Signed: Digitally Signed	Date: 12/06/25
Approved: S.Davies	Signed: Digitally Signed	Date: 12/06/25
Design Stage: Detailed Design		
Original Size: A1	Grid: OS	Datum: AOD
Suitability Code: A3	Scale: 1:500	Project Number: 10051123

Suitability Description:

Definition Design Stage Complete
Authorized and Accepted

Drawing Number: 10051123 - ARC - 010 - 1B - DR - HE - 00004

Revision: P05

Print Date: