	Luminaire B	Luminaire C	Luminaire D	Luminaire E	Luminaire F	Luminaire G
Supplier	Urbis Schreder	Urbis Schreder	Ligman	Ligman	Philips	Philips
Type	AXIA 3 1 5295 Intelcontact lenses Rear Screen 5.0 108 PA 30/4NW	AXIA 3 1 5297 Intelcontact lenses Rear Screen 5.0 108 PA 30/4NW	JE-30454-N-9027	GI-31641-T4-8027	BGP702 DN09 BL2	BGP702 DN09 BL2
Lamp(s)	8 PA NW 740 230V 01-11-602 mA NW 740 230V 01-11-602	8 PA NW 740 230V 01-11-602 mA NW 740 230V 01-11-602	1 LED 2700K	2x4 LED 2700K	LED-HB 5.2S 727	LED-HB 5.2S 727
Lamp Flux (klm)	1.18	1.58	0.34	1.07	1.00	0.80
Maintenance Factor	1.00	1.00	1.00	1.00	1.00	1.00
No. in Project	2	10	93	98	7	10

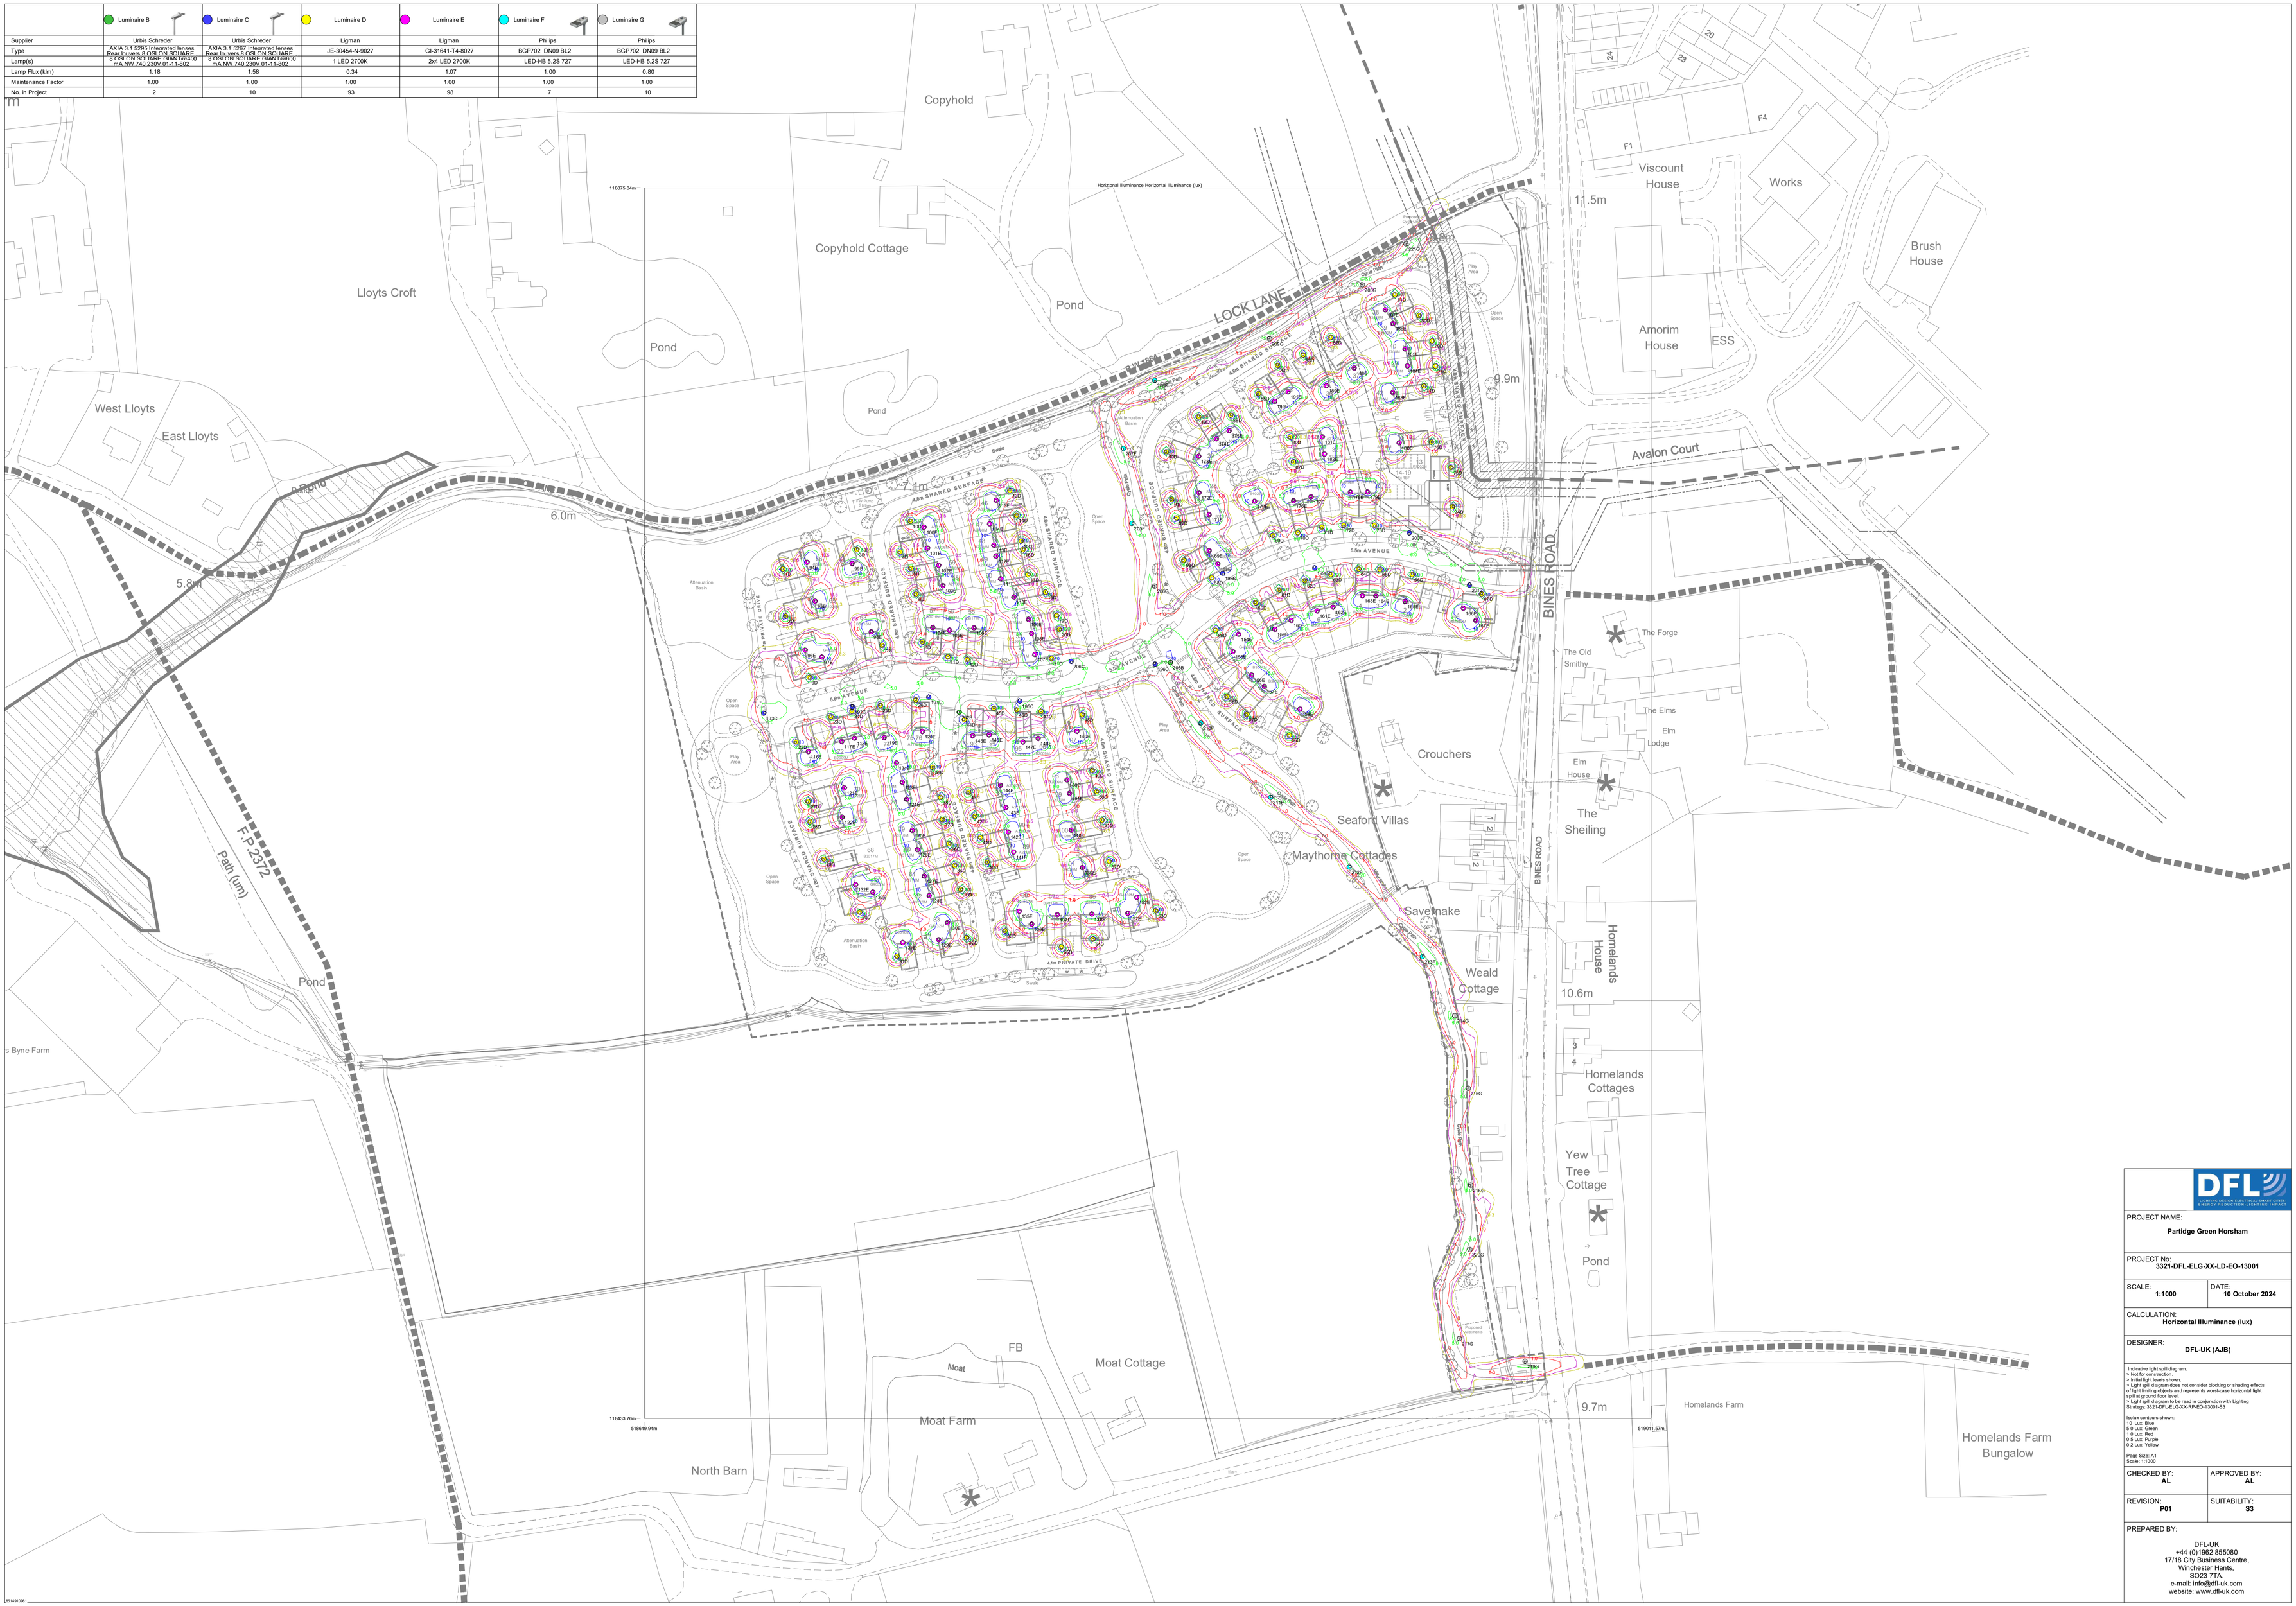

DFL

PROJECT NAME:
Partidge Green Horsham

PROJECT No:
3321-DFL-ELG-XX-LD-EO-13001

SCALE: **1:1000**

DATE: **10 October 2024**

CALCULATION:
Horizontal Illuminance (lux)

DESIGNER:
DFL-UK (AJB)

Indicative light spill diagram.
> Not for construction.
> Initial light levels shown.
> Light spill diagram does not consider blocking or shading effects of light limiting objects and represents worst-case horizontal light levels at ground level.
> Light spill diagram to be read in conjunction with Lighting Strategy: 3321-DFL-ELG-XX-RP-EO-13001-S3

Isolux contours shown:
10 Lux: Blue
5.0 Lux: Green
1.0 Lux: Red
0.5 Lux: Purple
0.2 Lux: Yellow

Page Size: A1
Scale: 1:1000

CHECKED BY: **AL**

APPROVED BY: **AL**

REVISION: **P01**

SUITABILITY: **S3**

PREPARED BY:

DFL-UK
+44 (0)1962 855080
17/18 City Business Centre,
Winchester Hants,
SO23 7TA.
e-mail: info@dfl-uk.com
website: www.dfl-uk.com