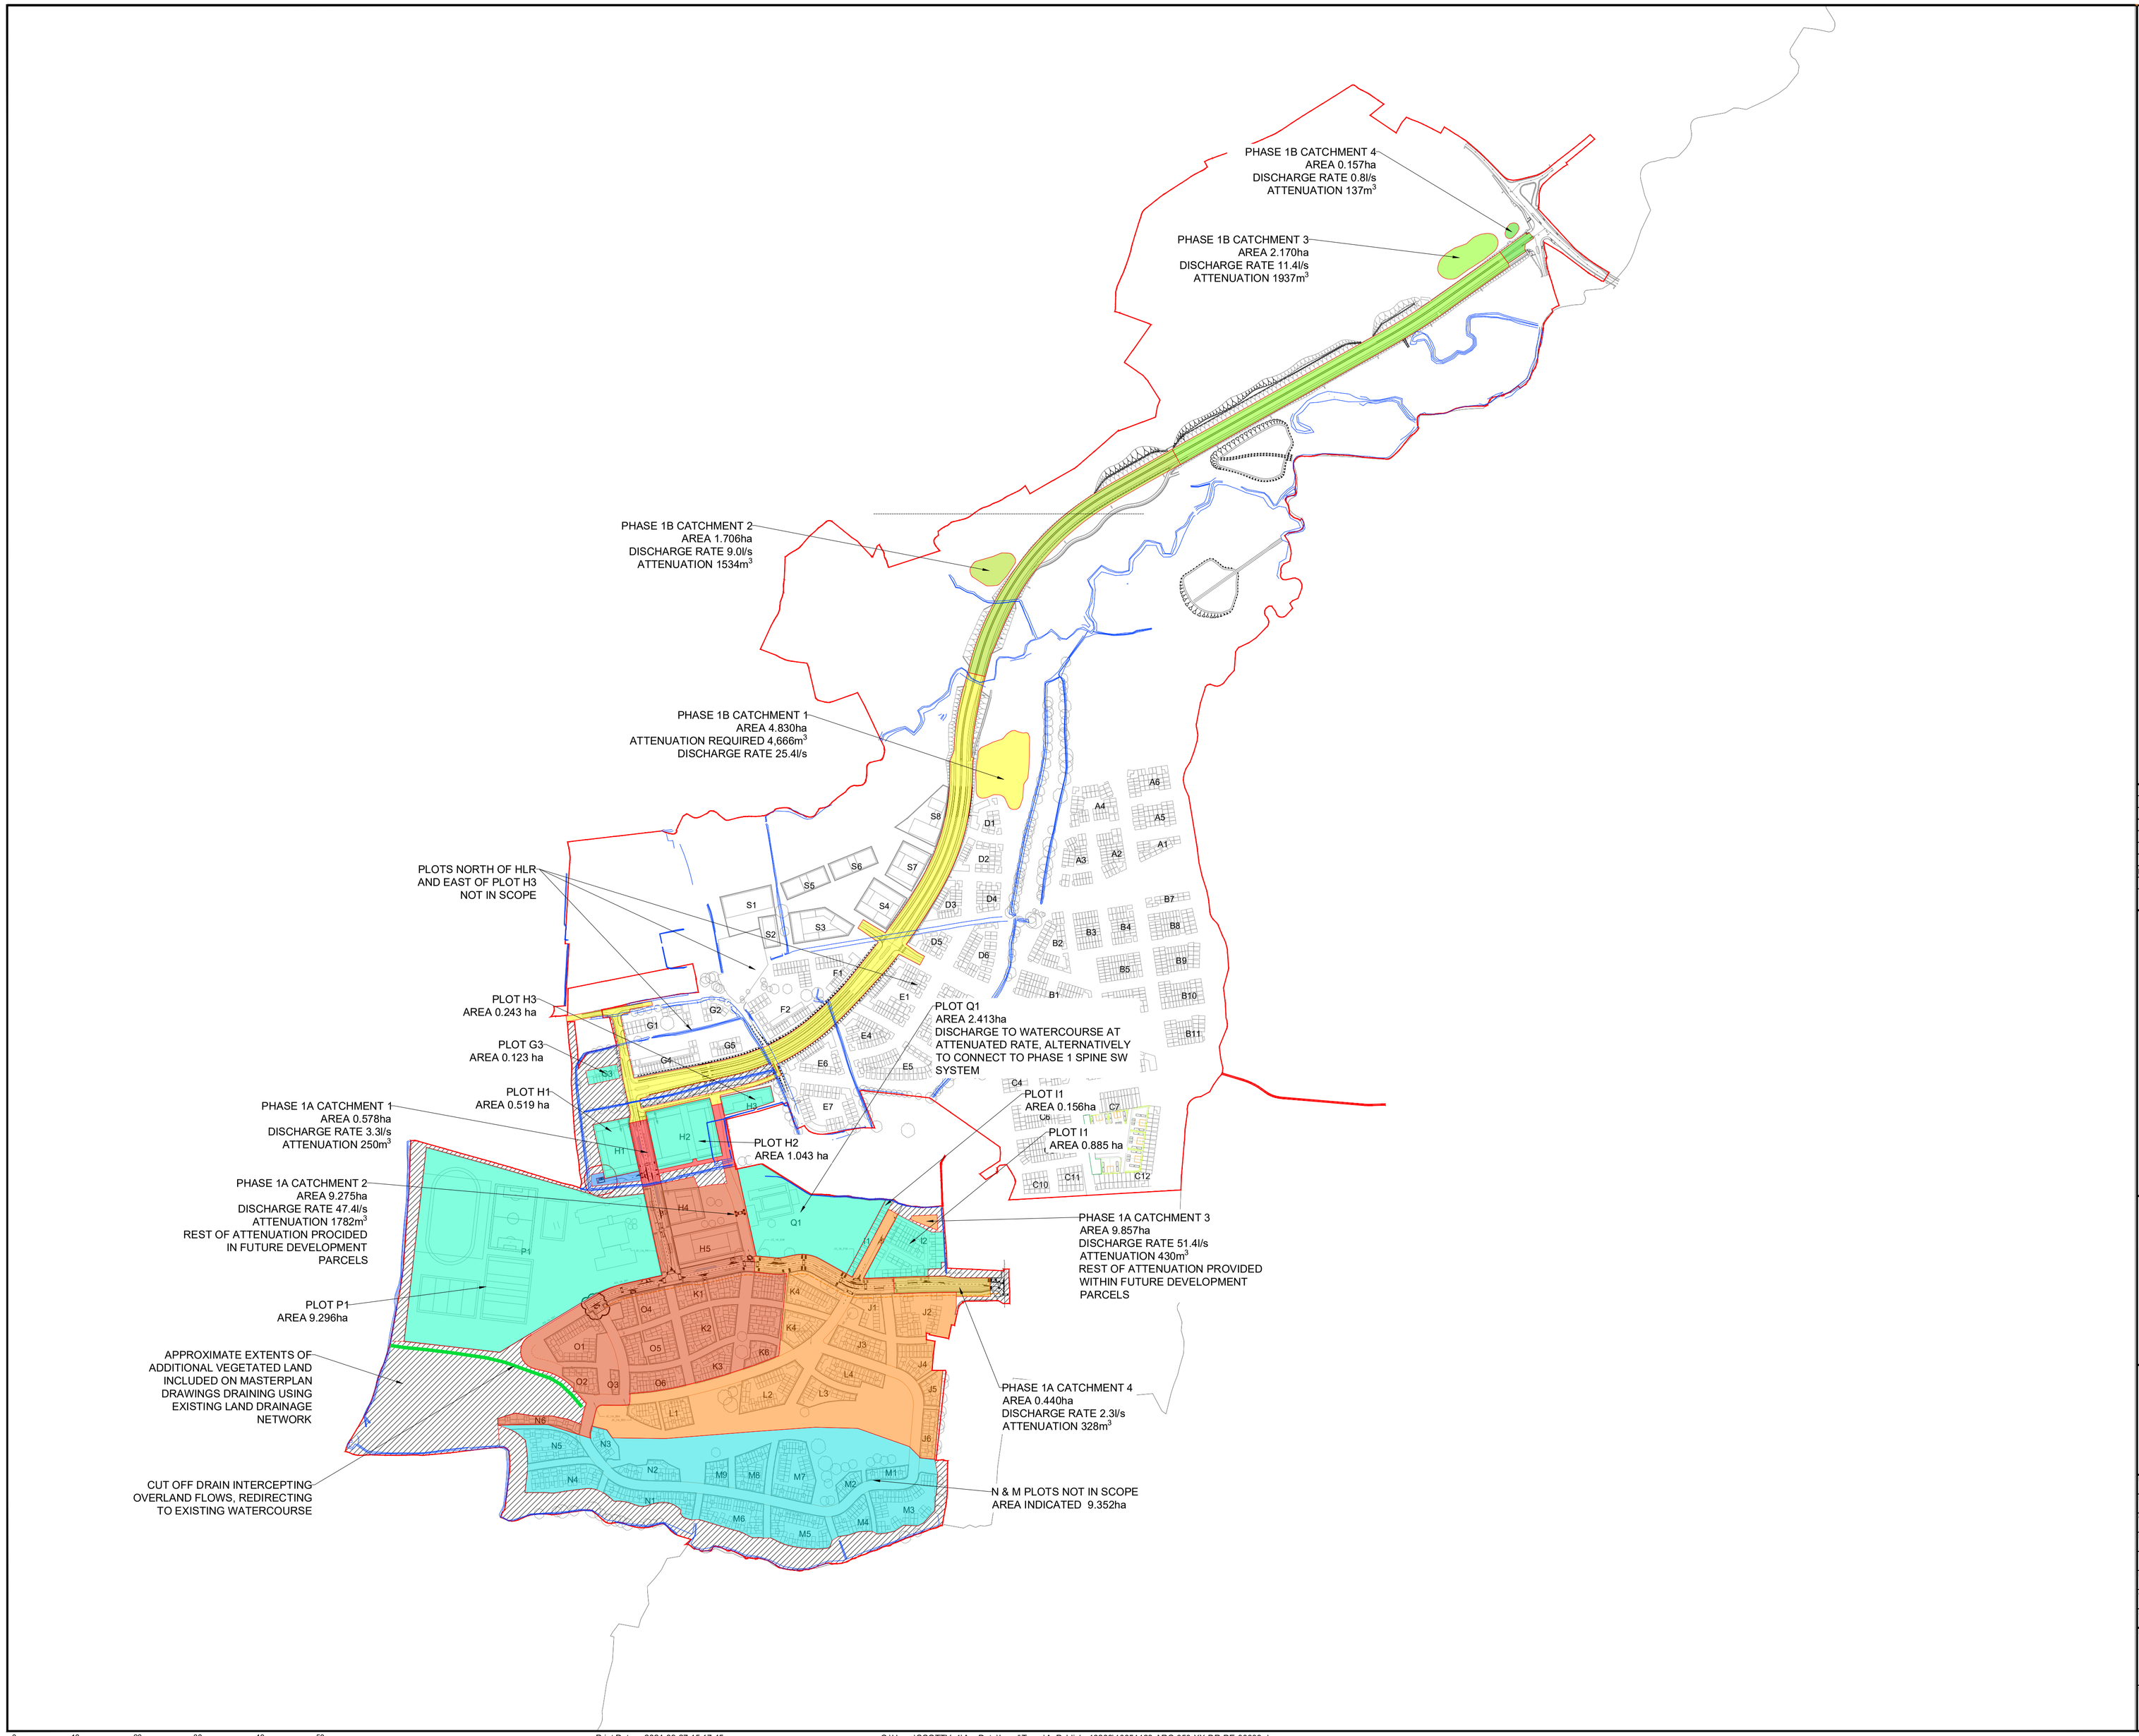

NOTES:

1. DO NOT SCALE FROM DRAWINGS, USE FIGURED DIMENSIONS ONLY.
2. ALL DIMENSIONS ARE IN METRES UNLESS OTHERWISE STATED.
3. WHOLE SITE BOUNDARY TAKEN FROM DRAWING REF: 230302_WOI_Site A Parameter Plans

LEGEND:

- WHOLE SITE BOUNDARY
- PHASE 1A CATCHMENT 1
- PHASE 1A CATCHMENT 2
- PHASE 1A CATCHMENT 3
- PHASE 1A CATCHMENT 4
- PHASE 1B CATCHMENT 1
- PHASE 1B CATCHMENT 2
- PHASE 1B CATCHMENT 3
- PHASE 1B CATCHMENT 4
- EXISTING VEGETATION OUTSIDE OF PHASE 1 BOUNDARY
- PLOT WITH INDEPENDENT ATTENUATION AND OUTFALL
- FUTURE DEVELOPMENT NOT IN SCOPE
- FOUL PUMPING STATION
- SWALE
- KEY EXISTING WATERCOURSES

Rev	Date	Description	Prod.	Chk.	Rev.	App.
P02.2	08/05/24	WATERCOURSE INFORMATION ADDED	MS	MT	TF	SD
P01	JAN 2024	FIRST ISSUE	MS	MT	TF	SD

Homes England

Project:

West of Ifield

Site

Ifield, Crawley
West Sussex

Client

Homes England
Arpley House, 110 Birchwood Boulevard
Birchwood,
Warrington
WA3 7QH

ARCADIS

Registered office:
80 Fenchurch Street
London
EC3M 4BY

Coordinating office:
80 Fenchurch Street
London
EC3M 4BY
Tel: 44 (0)20 7812 2000

www.arcadis.com

© Copyright reserved

Drawing Title:

DRAINAGE CATCHMENTS

Designed: M.SHAIK	Signed	Date: JAN 2024
Produced: M.SHAIK	Signed	Date: JAN 2024
Checked: M.TOWLER	Signed	Date: JAN 2024
Reviewed: T.FAIRLIE	Signed	Date: JAN 2024
Approved: S.DAVIES	Signed	Date: JAN 2024
Design Stage: OUTLINE DESIGN		
Original Size: A1	Grid: OS	Datum: AOD
Suitability Code: S0	Scale: 1:5000	Project Number: 10051123

Suitability Description:

Initial Status

Drawing Number: 10051123 - ARC - 050 - XX - DR - DE - 00003

Revision: P02.2

0 10 20 30 40 50 METRES

SCALE 1:500 (A1)
SCALE 1:1000 (A3)

Print Date: 2024-09-27 15:17:45

C:\Users\SCOTTV~1\AppData\Local\Temp\AcPublish_16268\10051123-ARC-050-XX-DR-DE-00003.dwg