


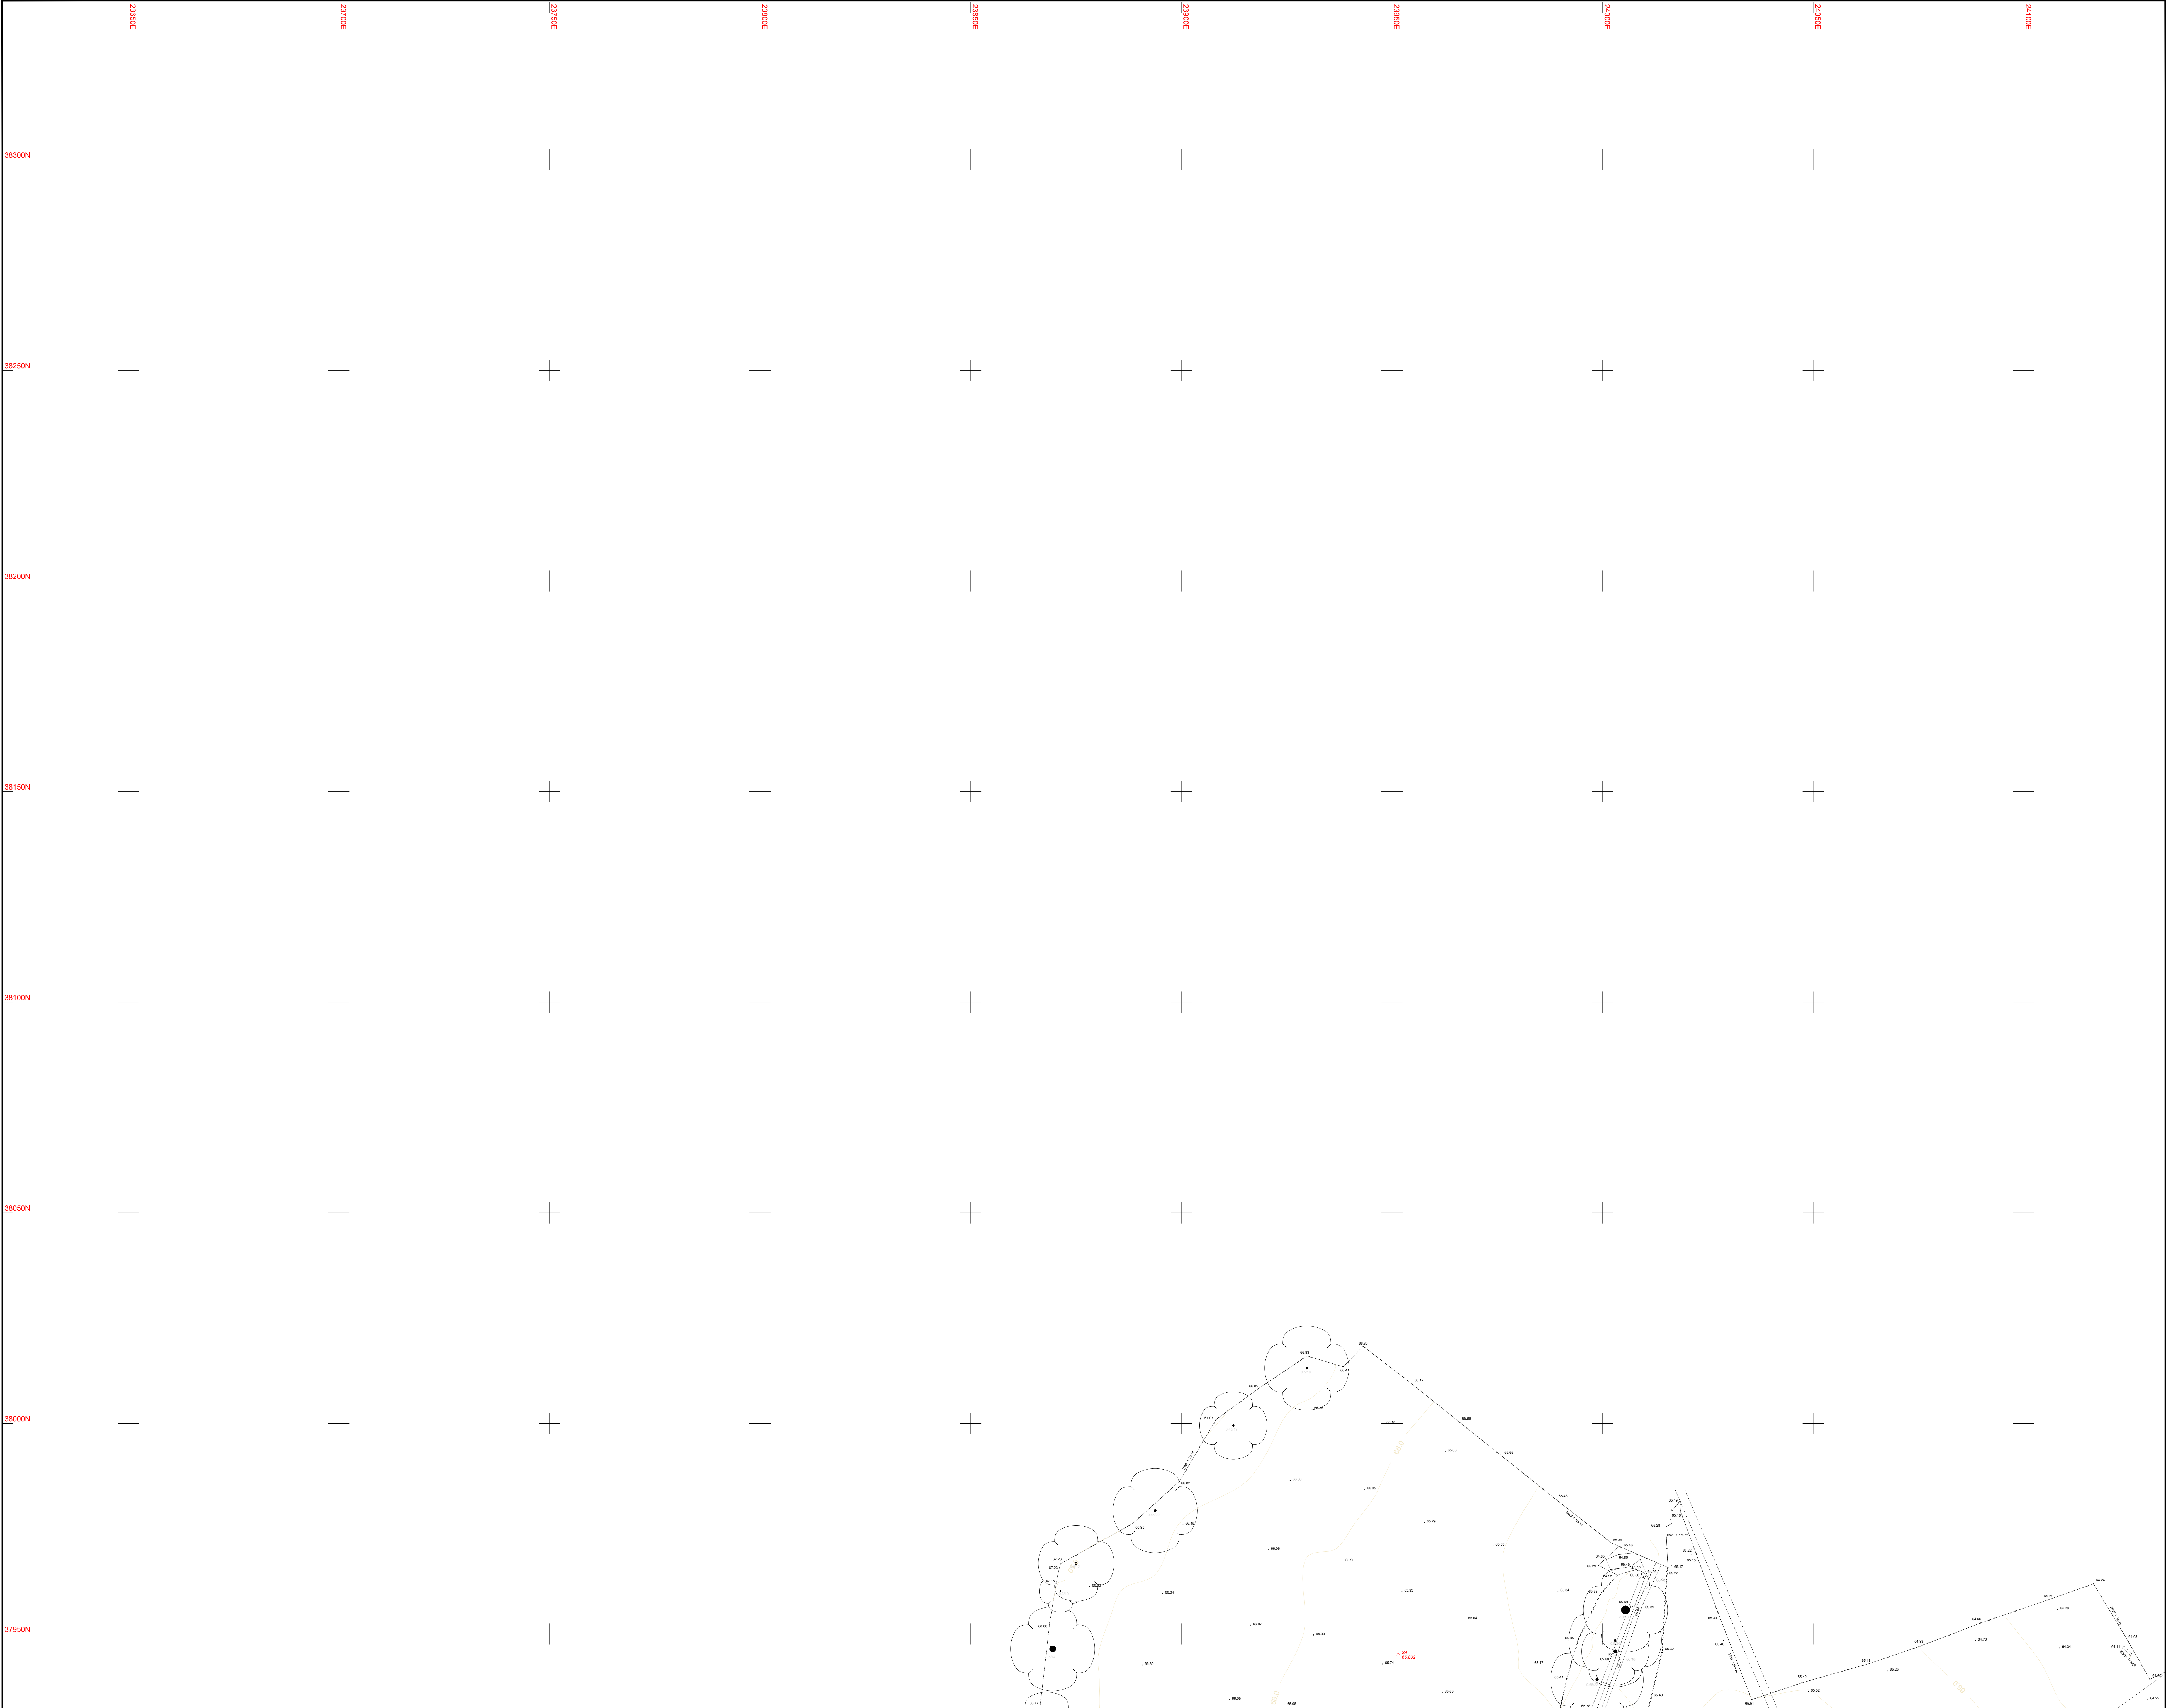

Sheet Layout

Grid

LEGEND

BANKING		WALL	
BUSHES & HEDGES		BUILDING	
TREES		OPEN SIDED BUILDING	
GATES		GLASS ROOFED	
ABBREVIATIONS (WHERE APPLICABLE)		CONTOURS	

ARCH HEAD HEIGHT: AHH
ARCH SPRINGER HEIGHT: ASH
ARCH SPRINGER LEVEL: ASL
AIR VALVE: AV
BED LEVEL: BL
BOLLARD: B
BRITISH TELECOM BOX: BTB
BRITISH TELECOM MANHOLE: BTM
BROW: BROW
BUS STOP: BS
CABLE T.V. CTV
COVER LEVEL: CL
CABLE MANHOLE: CM
CONCRETE POST: CP
EAVES LEVEL: EAV
ELECTRICAL COVER: ELEC
ELECTRICITY CONTROL BOX: ECB
ELECTRICITY POLE: EP
EARTH ROD: ER
FLOWER BED: FB
FINISHED FLOOR LEVEL: FFL
FIRE HYDRANT: FH
FLOOR LEVEL: FL
FLAG STAFF: FS
GAS PIPE: GP
GAS VALVE: GV
GATE STOP: GS
GULLY: G
INSPECTION COVER: IC
INVERT LEVEL: IL
LAMP POST: LP

MARKER: MKR
MONITORING WELL: MW
NOTICE BOARD: NB
NAME PLATE: NP
OVERHEAD WIRES: OHW
PARKING METER: PM
ROAD SIGN: RD
ROOF LEVEL: RL
ROAD SIGN: RS
ROODING EYE: RE
RETAINING WALL: RTW
RAIN WATER PIPE: RWP
SLICE VALVE: SV
STOP COCK: SC
SOFT LEVEL: SLP
STRUCTURAL SLAB LEVEL: STL
SOL AND VENT PIPE: SVP
THRESHOLD LEVEL: THL
TELEGRAPH POLE: TP
TELEPHONE CALL BOX: TCB
TOP OF KERB: TK
TUNNELL: TS
TRAFFIC LIGHT: TL
TOP OF WALL: TW
UNABLE TO LIFT: UTL
UNABLE TO SURVEY: UTS
VENT PIPE: VP
WATER METER: WM
WATER LEVEL: WL
WASH OUT: WO
WASTE PIPE: WP
WATER TANK: WT
WATER VALVE: WV

FENCES

BARBED WIRE FENCE: BWF	LARCH LAP FENCE: LLF
CORRUGATED IRON FENCE: CIF	METAL RAILING FENCE: MRF
CLOSE BOARD FENCE: CBF	POST AND CHAIN FENCE: PCF
CHAIN LINK FENCE: CLF	POST FENCE: POF
CHESTNUT PALING FENCE: CPF	POST AND RAIL FENCE: PRR
FENCE POST: FP	POST AND WIRE FENCE: PWF
INTERWOVEN FENCE: IWF	STEEL PALISADE SECURITY FENCE: SPF
IRON RAILING FENCE: IRF	TUBULAR STEEL RAIL FENCE: TRF

REV.	NOTES	DWN	DATE
A			



Notes:

Grid is a local grid based on the OS GPS Active Network.
Local Grid derived using Survey Control Station P2 as fixed.
Shift 500,000m E 100,000m N (Scale Factor 0.99977302923)
Levels relate to OS GPS Active Network.
Sheet is North orientated unless stated.


Maltby Surveys Ltd

2 QUEENS ROAD
HAYWARDS HEATH
WEST SUSSEX
RH16 1EB
Tel: 01444 416246
Fax: 01444 417697
E-Mail: MLS@maltbysurveys.com
WebSite: <http://www.maltbysurveys.com>

SURVEYED	LCD	ARCADIS CONSULTING
DRAWN	JG	
CHECKED	AKM	
SCALE		1/500 (A0 Sheet)
WEST OF IFIELD - STAGE 3		
TOPOGRAPHICAL SURVEY		
Job No	Rev	Drawing Number
19/013		19/013/100-03
Date	FEB 2019	

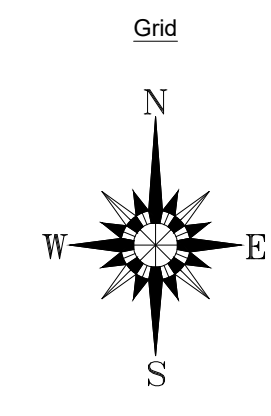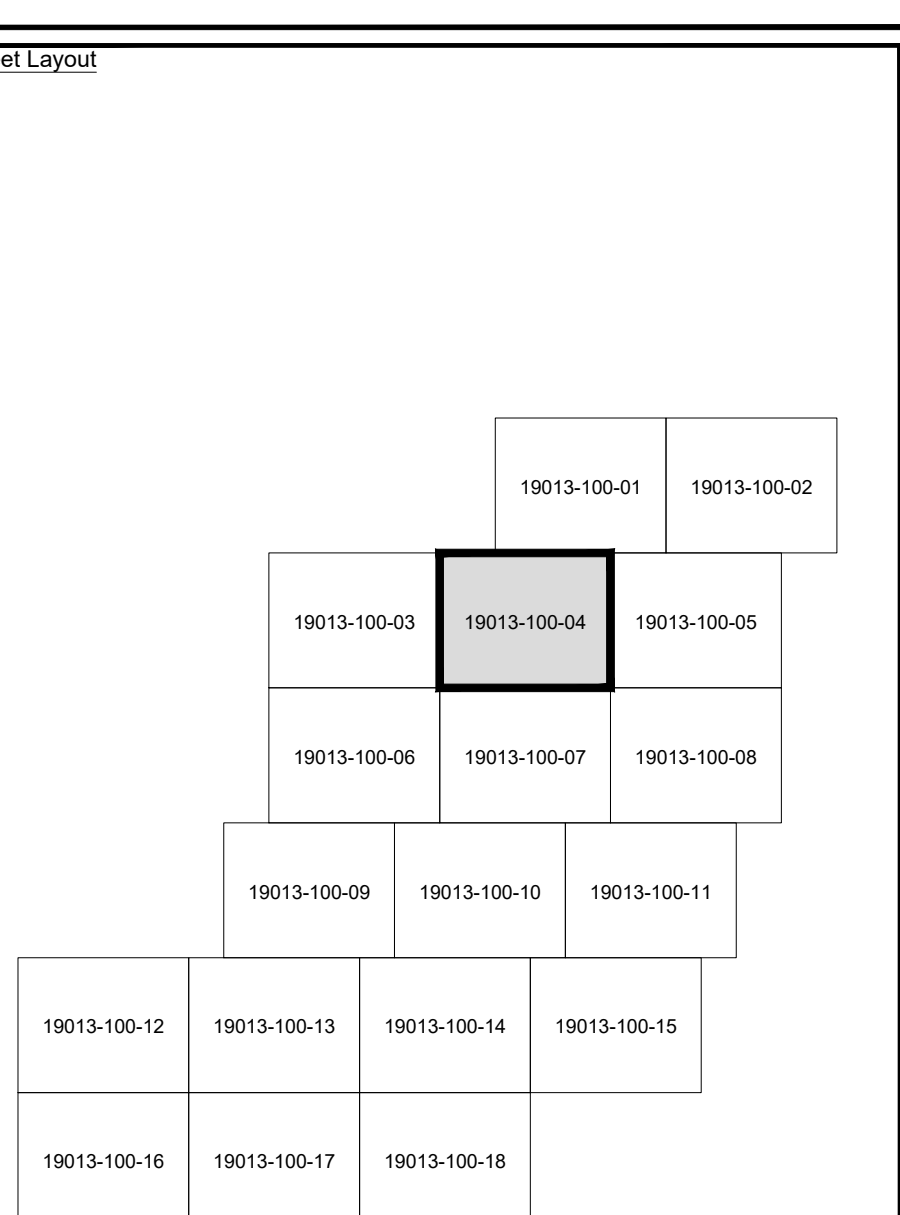

NOTES	DWN	DATE

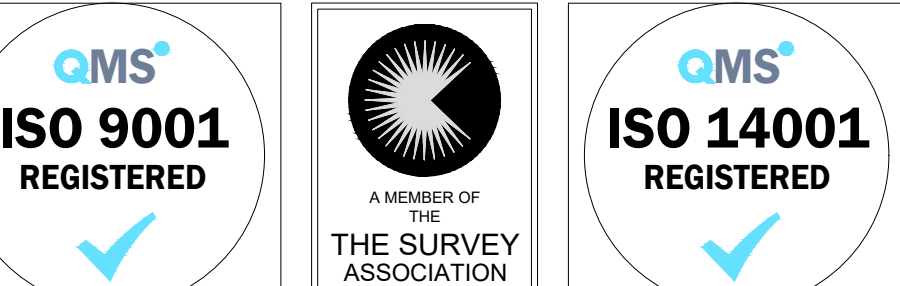

Grid is a local grid based on the OS GPS Active Network.
Local Grid derived using Survey Control Station P2 as fixed.
Shift 500,000m E 100,000m N (Scale Factor 0.99977302923)
Levels relate to OS GPS Active Network.
Sheet is North orientated unless stated.


Maltby Surveys Ltd



2 QUEENS ROAD
HAYWARDS HEATH
WEST SUSSEX
RH16 1EB

Tel: 01444 416246
Fax: 01444 417697
E-Mail: MLS@maltbysurveys.com
WebSite: <http://www.maltbysurveys.com>

VEYED	LCD	ARCADIS CONSULTING
WN	JG	
CHECKED	AKM	
		SCALE
		1/500 (A0 Sheet)
WEST OF IFIELD - STAGE 3		
TOPOGRAPHICAL SURVEY		
Drawing No	Rev	Drawing Number
9/013		19/013/100-04
Date:	FEB 2019	

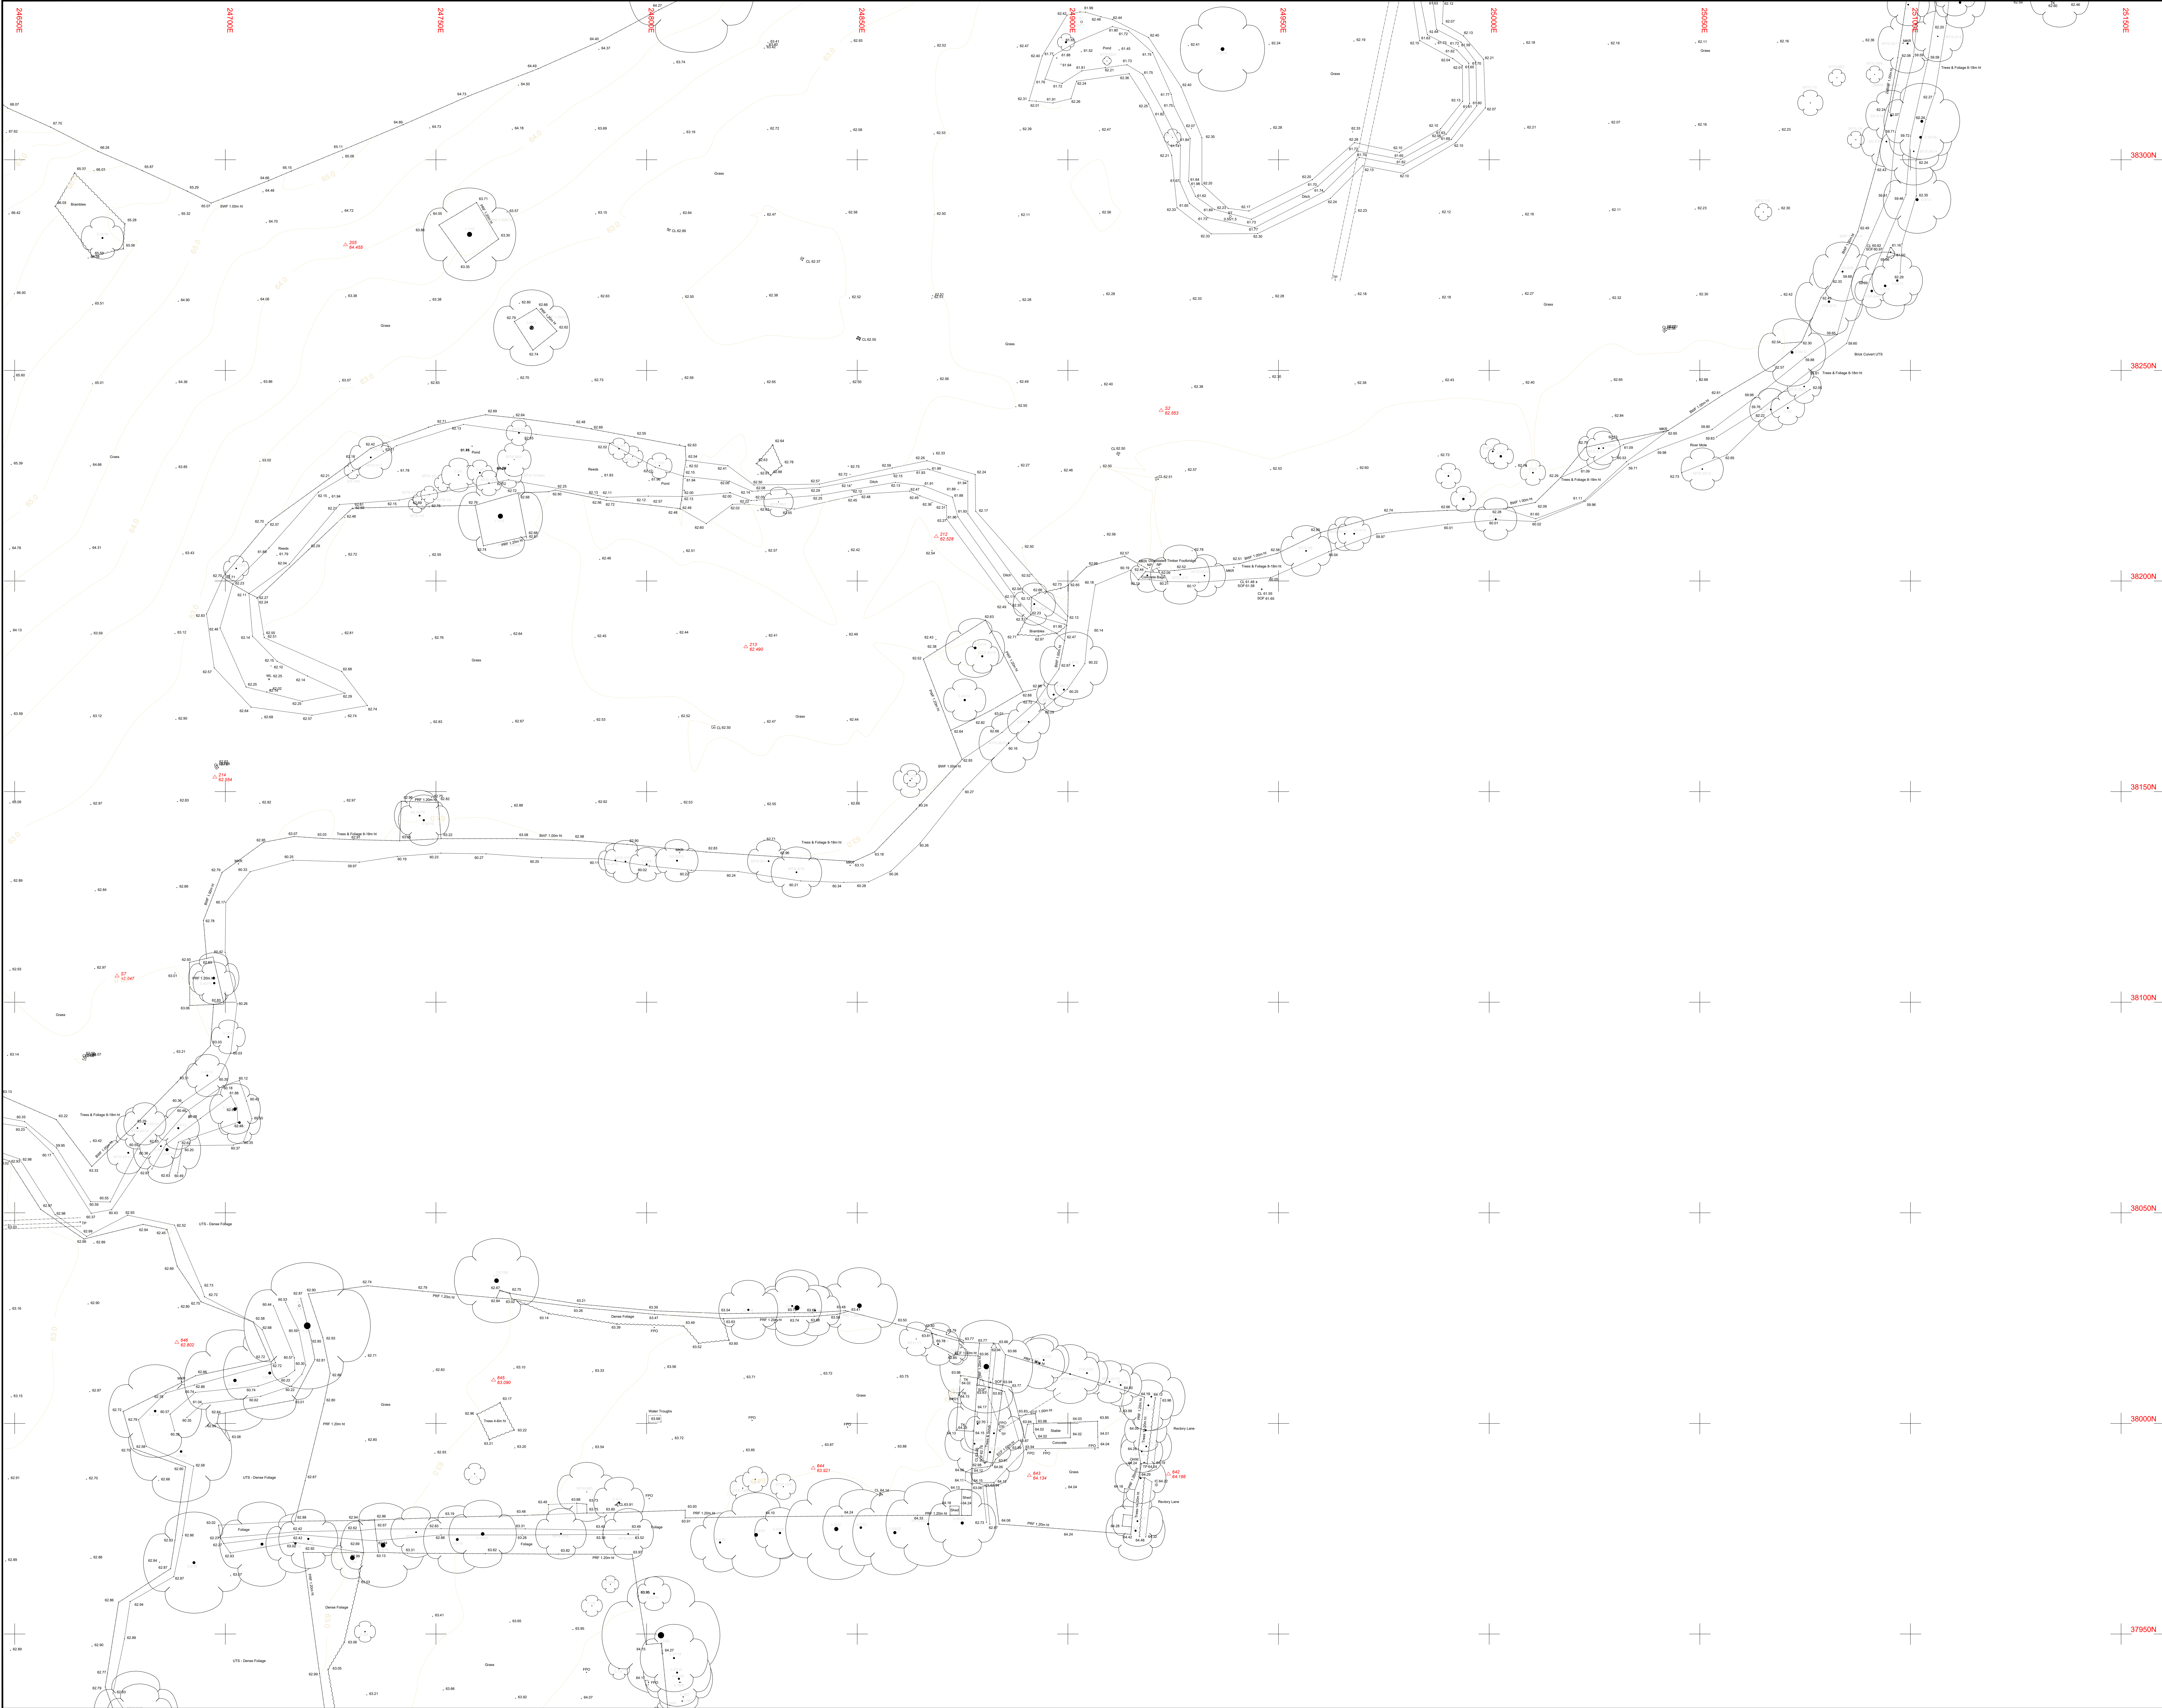

Sheet Layout

		19013-100-01		19013-100-02	
19013-100-03		19013-100-04		19013-100-05	
19013-100-06		19013-100-07		19013-100-08	
19013-100-09		19013-100-10		19013-100-11	
19013-100-12		19013-100-13		19013-100-14	
19013-100-15		19013-100-16		19013-100-17	
19013-100-18		19013-100-19		19013-100-20	

Grid

N
W
E
S

LEGEND

BANKING
BUSHES & HEDGES
TREES
GATES

WALL
BUILDING
OPEN SIDED BUILDING
GLASS ROOFED
CONTOURS

ABBREVIATIONS (WHERE APPLICABLE)

ARCH HEAD HEIGHT	ARCH SPRINGER HEIGHT	ARCH SPRINGER LEVEL	AIR VALVE	BED LEVEL	BOLLARD	BRITISH TELECOM BOX	BRITISH TELECOM MANHOLE	BROWWORK	BUS STOP	CABLE T.V.	CABLE MANHOLE	COVER LEVEL	CUMULATIVE POST	EAVES LEVEL	ELECTRICAL COVER	ELECTRICITY POLE	EARTH ROD	FLOWER BED	FINISHED FLOOR LEVEL	FIRE HYDRANT	FLOOR LEVEL	FLAG STAFF	GAS PIPE	GAS VALVE	GATE STOP	GATE STOP	INSPECTION COVER	LAMP POST
AHH	AHL	AHL	AV	BL	BOL	BTS	BTM	BROW	BS	CATV	CM	CL	CP	EAV	ELEC	EP	ER	FB	FLL	FHA	FL	FS	GP	GV	G	GS	IC	LP
MARKER	MONITORING WELL	NOTICE BOARD	OVERHEAD WIRE	PARKING METER	ROAD SIGN	ROOF LEVEL	ROAD SIGN	ROOFING EYE	RAIN WATER PIPE	SLICE VALVE	SOFT LEVEL	STOP COOK	STRUCTURAL SLAB LEVEL	SOL AND VENT PIPE	THRESHOLD LEVEL	TELEGRAPH POLE	TELEPHONE CALL BOX	TOP OF KERB	TOP OF WALL	UNABLE TO SURVEY	UNABLE TO SURVEY	VENT PIPE	WATER METER	WATER LEVEL	WATER PIPE	WATER TANK	WATER VALVE	
MKR	MW	NB	NP	PM	RS	RL	RTV	RE	RWP	SV	SC	ST	SSL	SVP	TL	TP	TCB	TK	TW	UTL	WM	WL	WP	WT	WV			

FENCES

BARBED WIRE FENCE	CORRUGATED IRON FENCE	CLOSE BOARD FENCE	CHALK LINE FENCE	CHESTNUT PALING FENCE	FENCE POST	INTERLOCKED FENCE	IRON RAILING FENCE
BWF	CBF	CLF	CLP	CPF	FPF	IFP	IRF
LARCH LAP FENCE	METAL RAILING FENCE	POST AND CHAIN FENCE	POST AND RAIL FENCE	POST AND RAIL FENCE	STEEL PALISADE SECURITY FENCE	TUBULAR STEEL RAIL FENCE	
LLF	MPF	PCF	PRF	PRF	SPSF	TSRF	

Notes:


Grid is a local grid based on the OS GPS Active Network.
Local Grid derived using Survey Control Station P2 as fixed.
Shift 500.0000m E 100.000m N (Scale Factor 0.99977302923)
Levels relate to OS GPS Active Network.
Sheet is North orientated unless stated.

Maltby Surveys Ltd


2 QUEEN'S ROAD
HAYWARDS HEATH
WEST SUSSEX
RH16 1EB
Tel: 01444 416246
Fax: 01444 417697
E-Mail: MSLS@maltbysurveys.com
WebSite: http://www.maltbysurveys.com

SURVEYED	LCD	ARCADIS CONSULTING
DRAWN	JG	
CHECKED	AKM	
SCALE		1/500 (A0 Sheet)
WEST OF IFIELD - STAGE 3		
TOPOGRAPHICAL SURVEY		
Job No	Rev	Drawing Number
19/013		19/013/100-05
Date	FEB 2019	

			19013-100-01		19013-100-02	
19013-100-03		19013-100-04		19013-100-05		
19013-100-06		19013-100-07		19013-100-08		
		19013-100-09		19013-100-10		19013-100-11
19013-100-12		19013-100-13		19013-100-14		19013-100-15
19013-100-16		19013-100-17		19013-100-18		

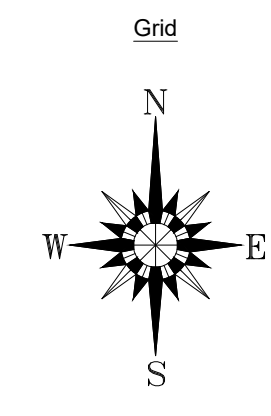[illegible]

REV.	NOTES	DWN	DATE
------	-------	-----	------

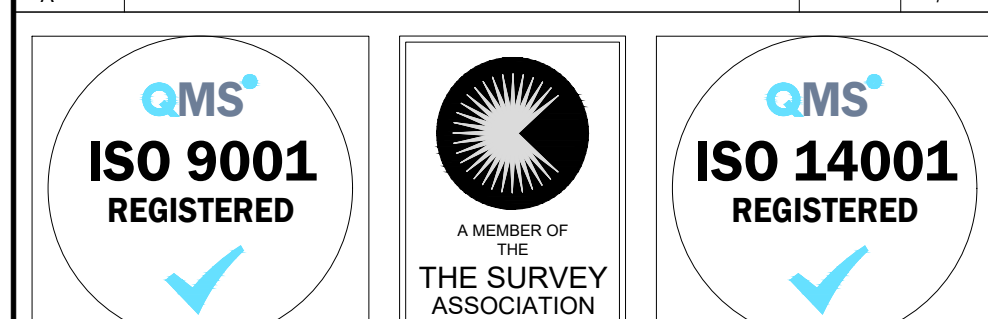

Notes:


Grid is a local grid based on the OS GPS Active Network.
Local Grid derived using Survey Control Station P2 as fixed.
Shift 500,000m E 100,000m N (Scale Factor 0.99977302923)
Levels relate to OS GPS Active Network.
Sheet is North orientated unless stated.



Maltby Surveys Ltd



2 QUEENES ROAD
HAYWARDS HEATH
WEST SUSSEX
RH16 1EB

Tel: 01444 416246
Fax: 01444 417897
E-Mail: MLSG@maltbysurveys.com
WebSite: <http://www.maltbysurveys.com>

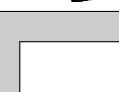SURVEYED	LCD	ARCADIS CONSULTING
DRAWN	JG	
CHECKED	AKM	
 RICS	SCALE	
	1/500 (A Sheet)	
WEST OF IFIELD - STAGE 3		
TOPOGRAPHICAL SURVEY		
Job No	Rev	Drawing Number
19/013		19/013/100-07
Date:	FEB 2019	

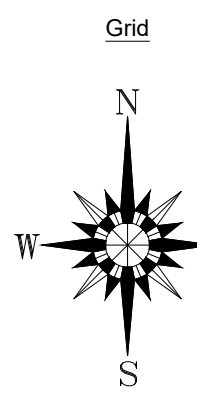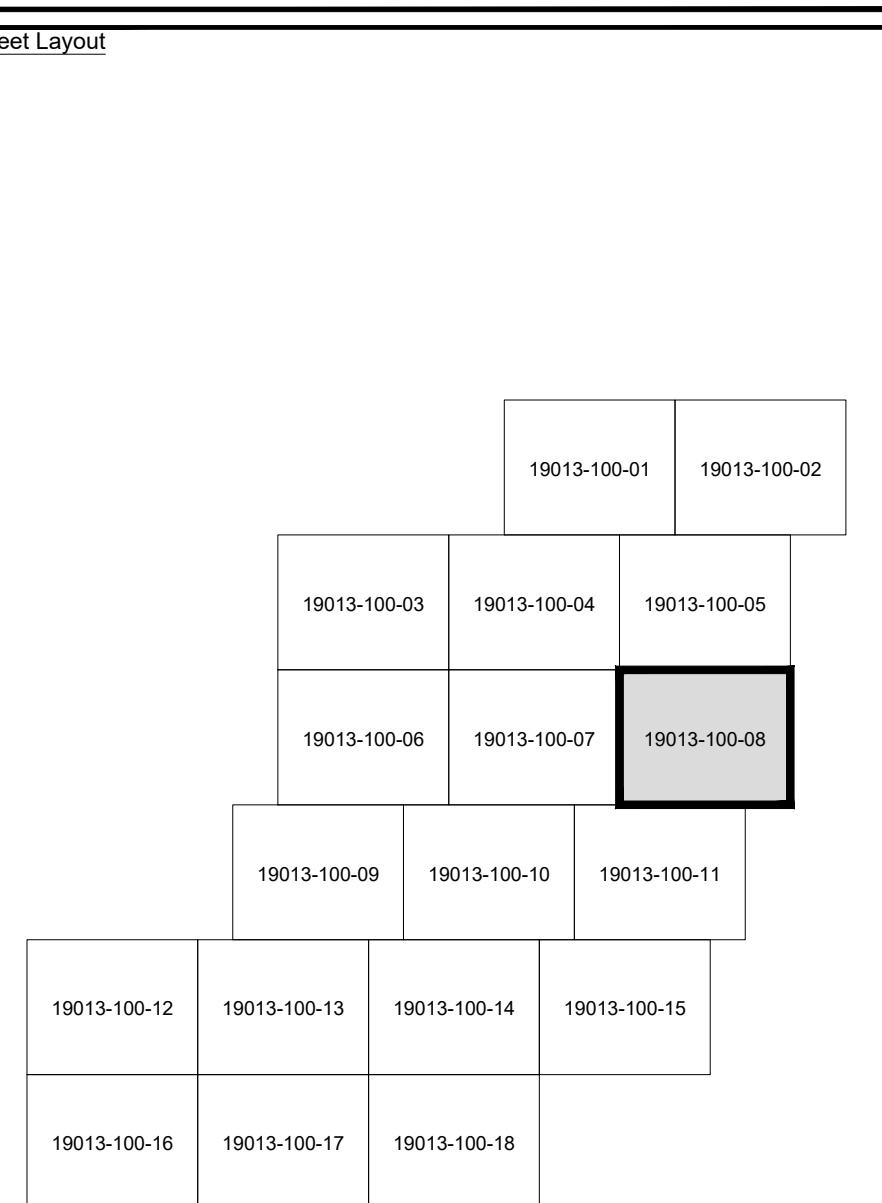[illegible]

NOTES	DWN	DAT
-------	-----	-----



Grid is a local grid based on the OS GPS Active Network.
Local Grid derived using Survey Control Station P2 as fixed.
Shift 500,000m E 100,000m N (Scale Factor 0.99977302923
Levels relate to OS GPS Active Network.
Sheet is North orientated unless stated.

Maltby Surveys Ltd



2 QUEENES ROAD
HAYWARDS ROAD
WEST SUSSEX
RH16 1EB

Tel: 01444 416246
Fax: 01444 417697
E-Mail: MLS@maltbysurveys.com
WebSite: <http://www.maltbysurveys.com>

REVIEWED	LCD	ARCADIS CONSULTING
DRAWN	JG	
CHECKED	AKM	
		SCALE
		1/500 (A0 Sheet)

WEST OF IFIELD - STAGE 3

TOPOGRAPHICAL SURVEY

Job No	Rev	Drawing Number
9/013		19/013/100-08
Issue: FEB 2019		

