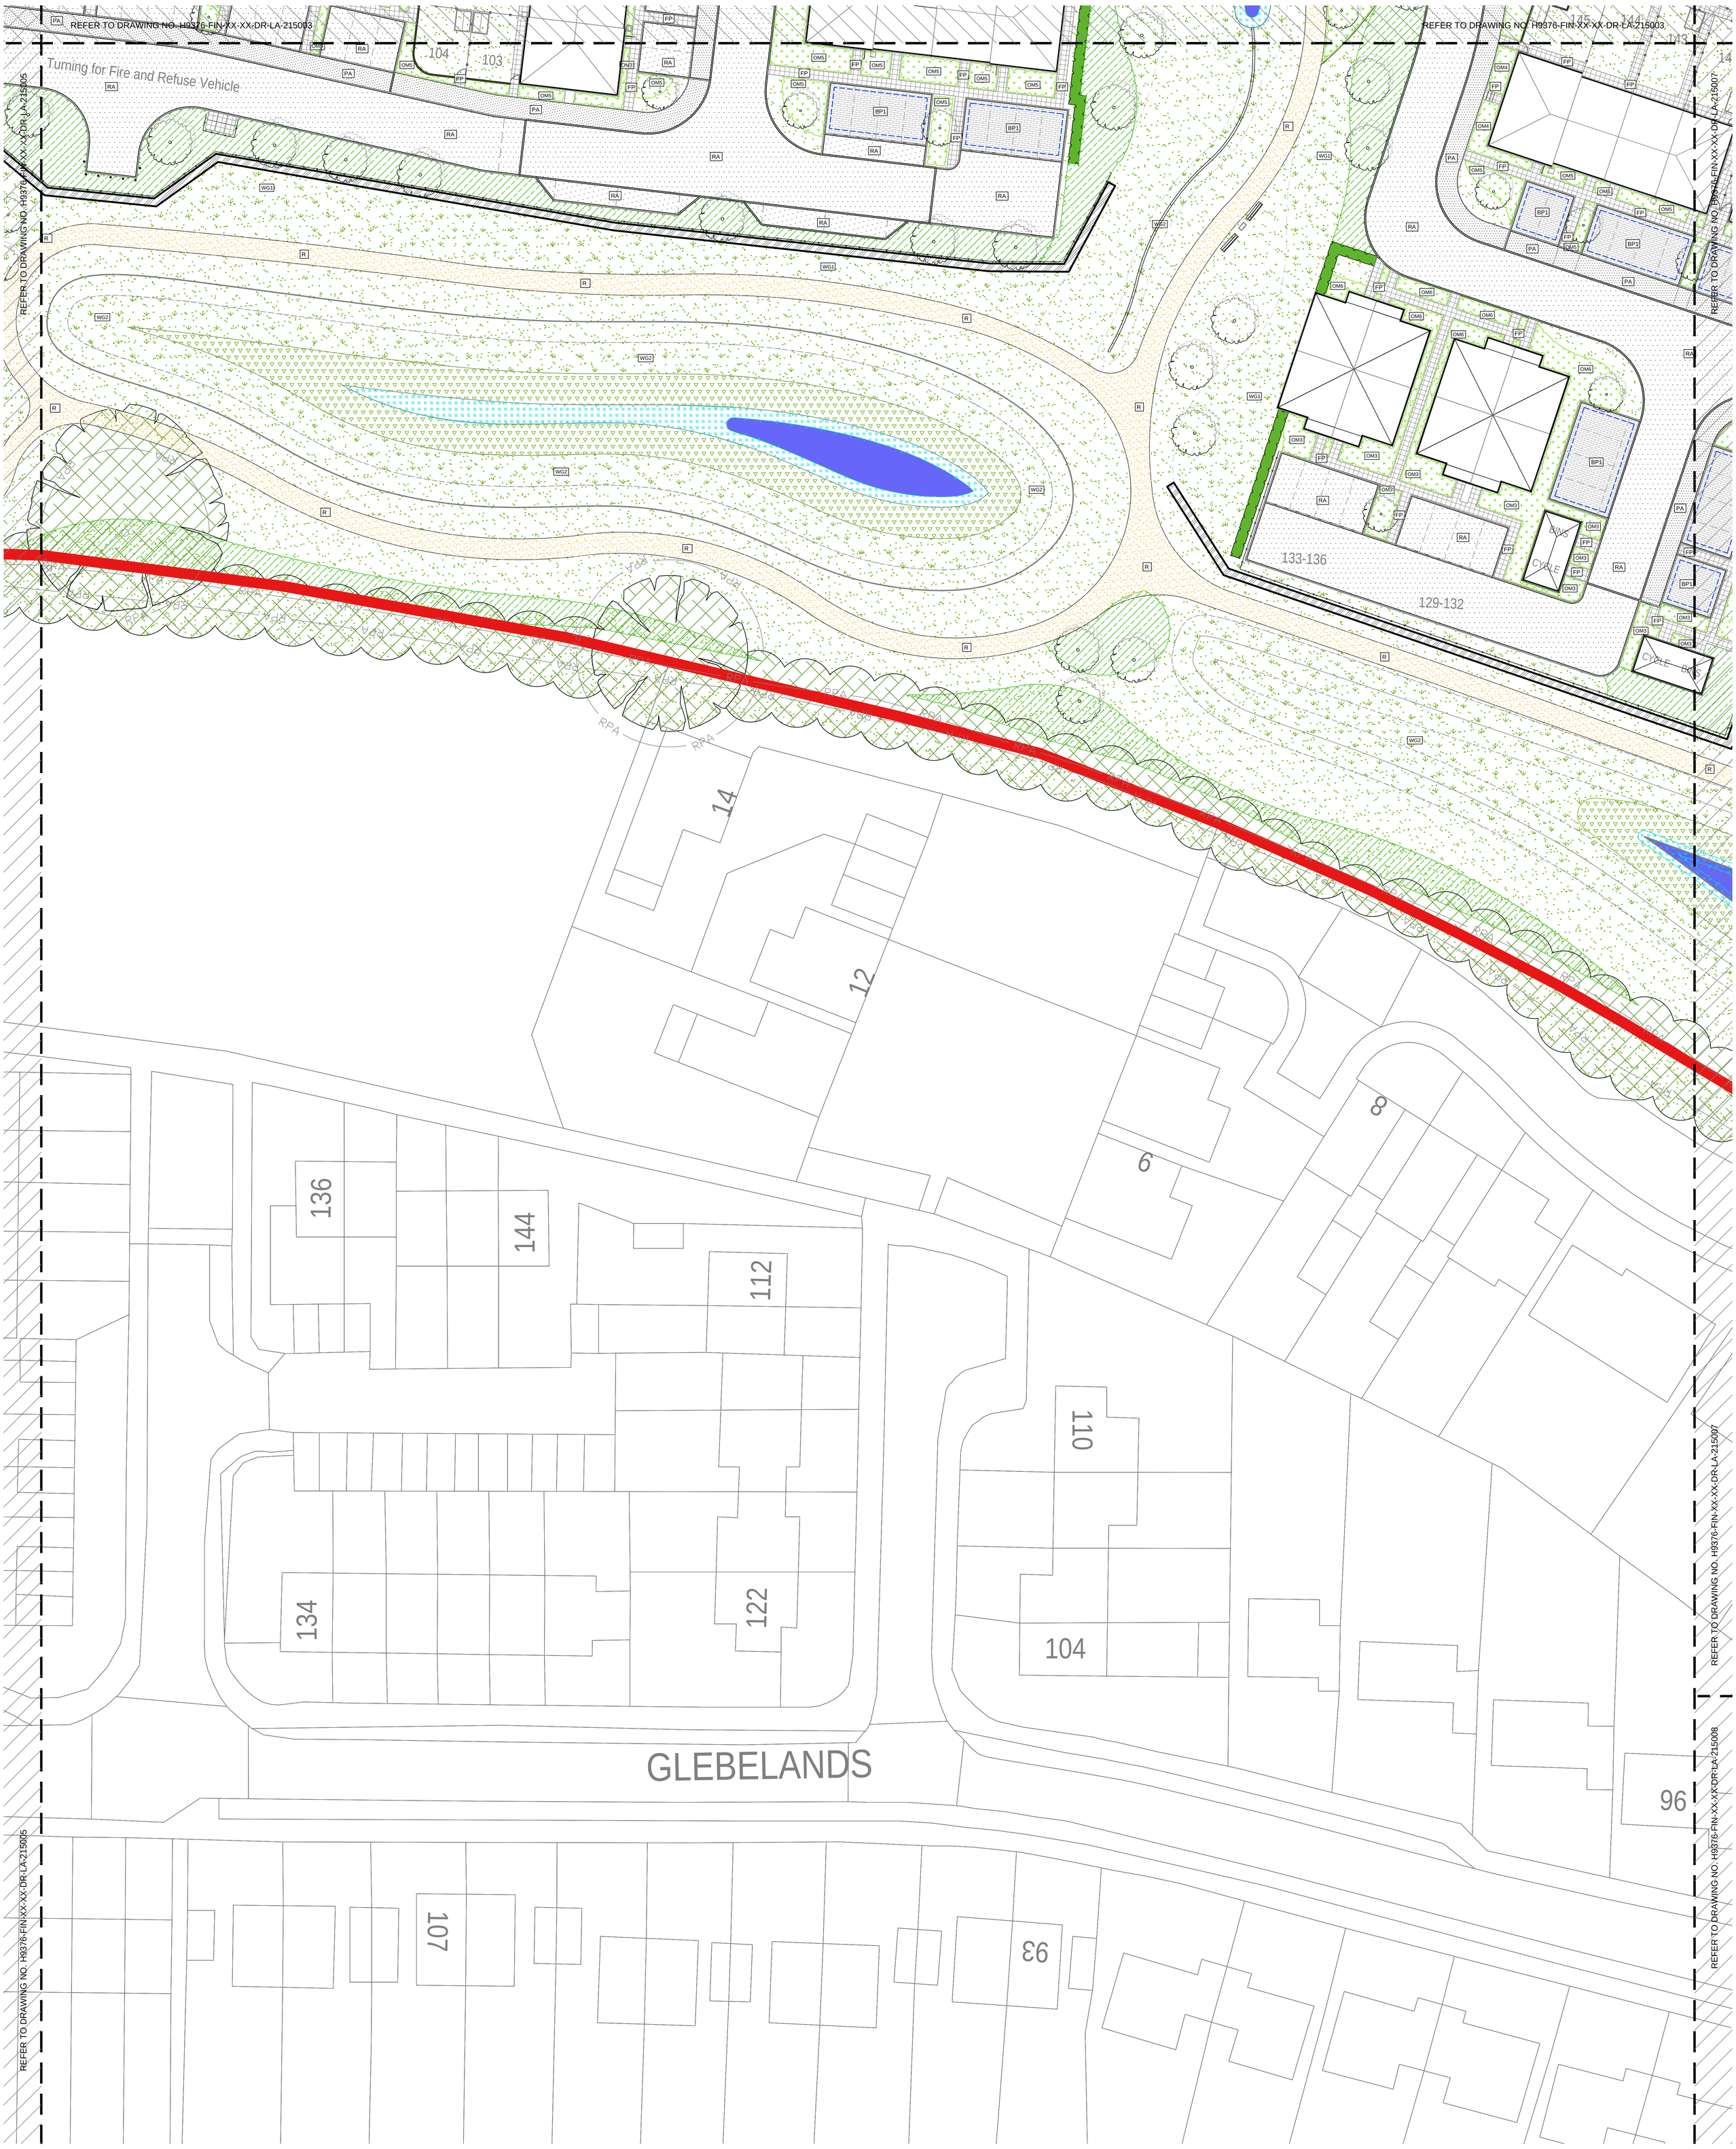

LEGEND

- Site boundary
- Public Rights of Way

Soft Landscape Features

- Amenity grass
- Proposed tree species
- Wildflower Grass Type 1: Meadow
- Wildflower Grassland Type 2: Wetland Meadow
- Native shrub mix planting
- Native hedgerow mix planting
- Ornamental mix planting
- Ornamental hedge
- Woodland mix planting
- Existing vegetation / tree belt enhanced
- Reedbed
- Aquatic / marginal / wetland planting
- Permanent water

Hard Landscape Features

- Concrete kerb
- Concrete edging
- Permeable Block Paving Type 1 Product - Concrete paving
- Permeable Block Paving Type 2 for sales area private drive Product - Concrete paving
- Flag paving
- Informal path with metal edging Colour - Buff
- Road Asphalt Product - Vehicular tarmacadam
- Pavement Asphalt Product - Pedestrian tarmacadam
- Timber closeboard fence
- Post and rail fence
- Maintenance gate
- Boundary / retaining wall
- Proposed green wall
- Proposed earth bunding
- Play area surface material - Play mulch
- Play equipment 1
- Play equipment 2 (Inclusive)
- Play equipment 3 (Inclusive)
- Play equipment 4
- Play equipment 5 (Inclusive)
- Play equipment 6
- Bin
- Timber bench
- Timber picnic table
- Timber bollards with reflective bands
- Entrance feature

0 1 2 3 4 5 10 20m

SCALE 1:200

Rev	Date	Amendment	Initials
C04	09/07/25	Issued for planning	CLB
C03	02/07/25	Combined hard and soft updated to suit revised layout and drainage. Issued for comments.	CLB
C02	25/06/25	Hard landscape updated to suit revised layout and drainage. Issued for comments.	CLB
C01	27/01/25	Issued for planning	AR

Project:
NEW PLACE FARM
PULBOROUGH

Client:
BARRATT REDROW (SOUTHERN COUNTIES)

Drawing:
COMBINED HARD & SOFT LANDSCAPE PLAN (SHEET 6 OF 8)

PLANNING

Drawing no: H9376-FIN-XX-XX-DR-LA-215006 **Rev:** C04

Scale@A0: 1:200 **Date:** NOV '24 **Drawn:** AR **Checked:** JM

FINC Architects Ltd
61-63 New London Road | Chelmsford | Essex | CM2 0ND
T: +44 (0)1245 933988
W: www.fincarchitects.com
E: company@fincarchitects.com

Disclaimer:
© FINC Architects Limited holds the copyright to all the information contained within this document and their written consent must be obtained before copying or using the data other than for the purpose it was originally supplied.

All dimensions and measurements to be checked on site.
Do not scale from this drawing. This drawing is to be printed in colour.