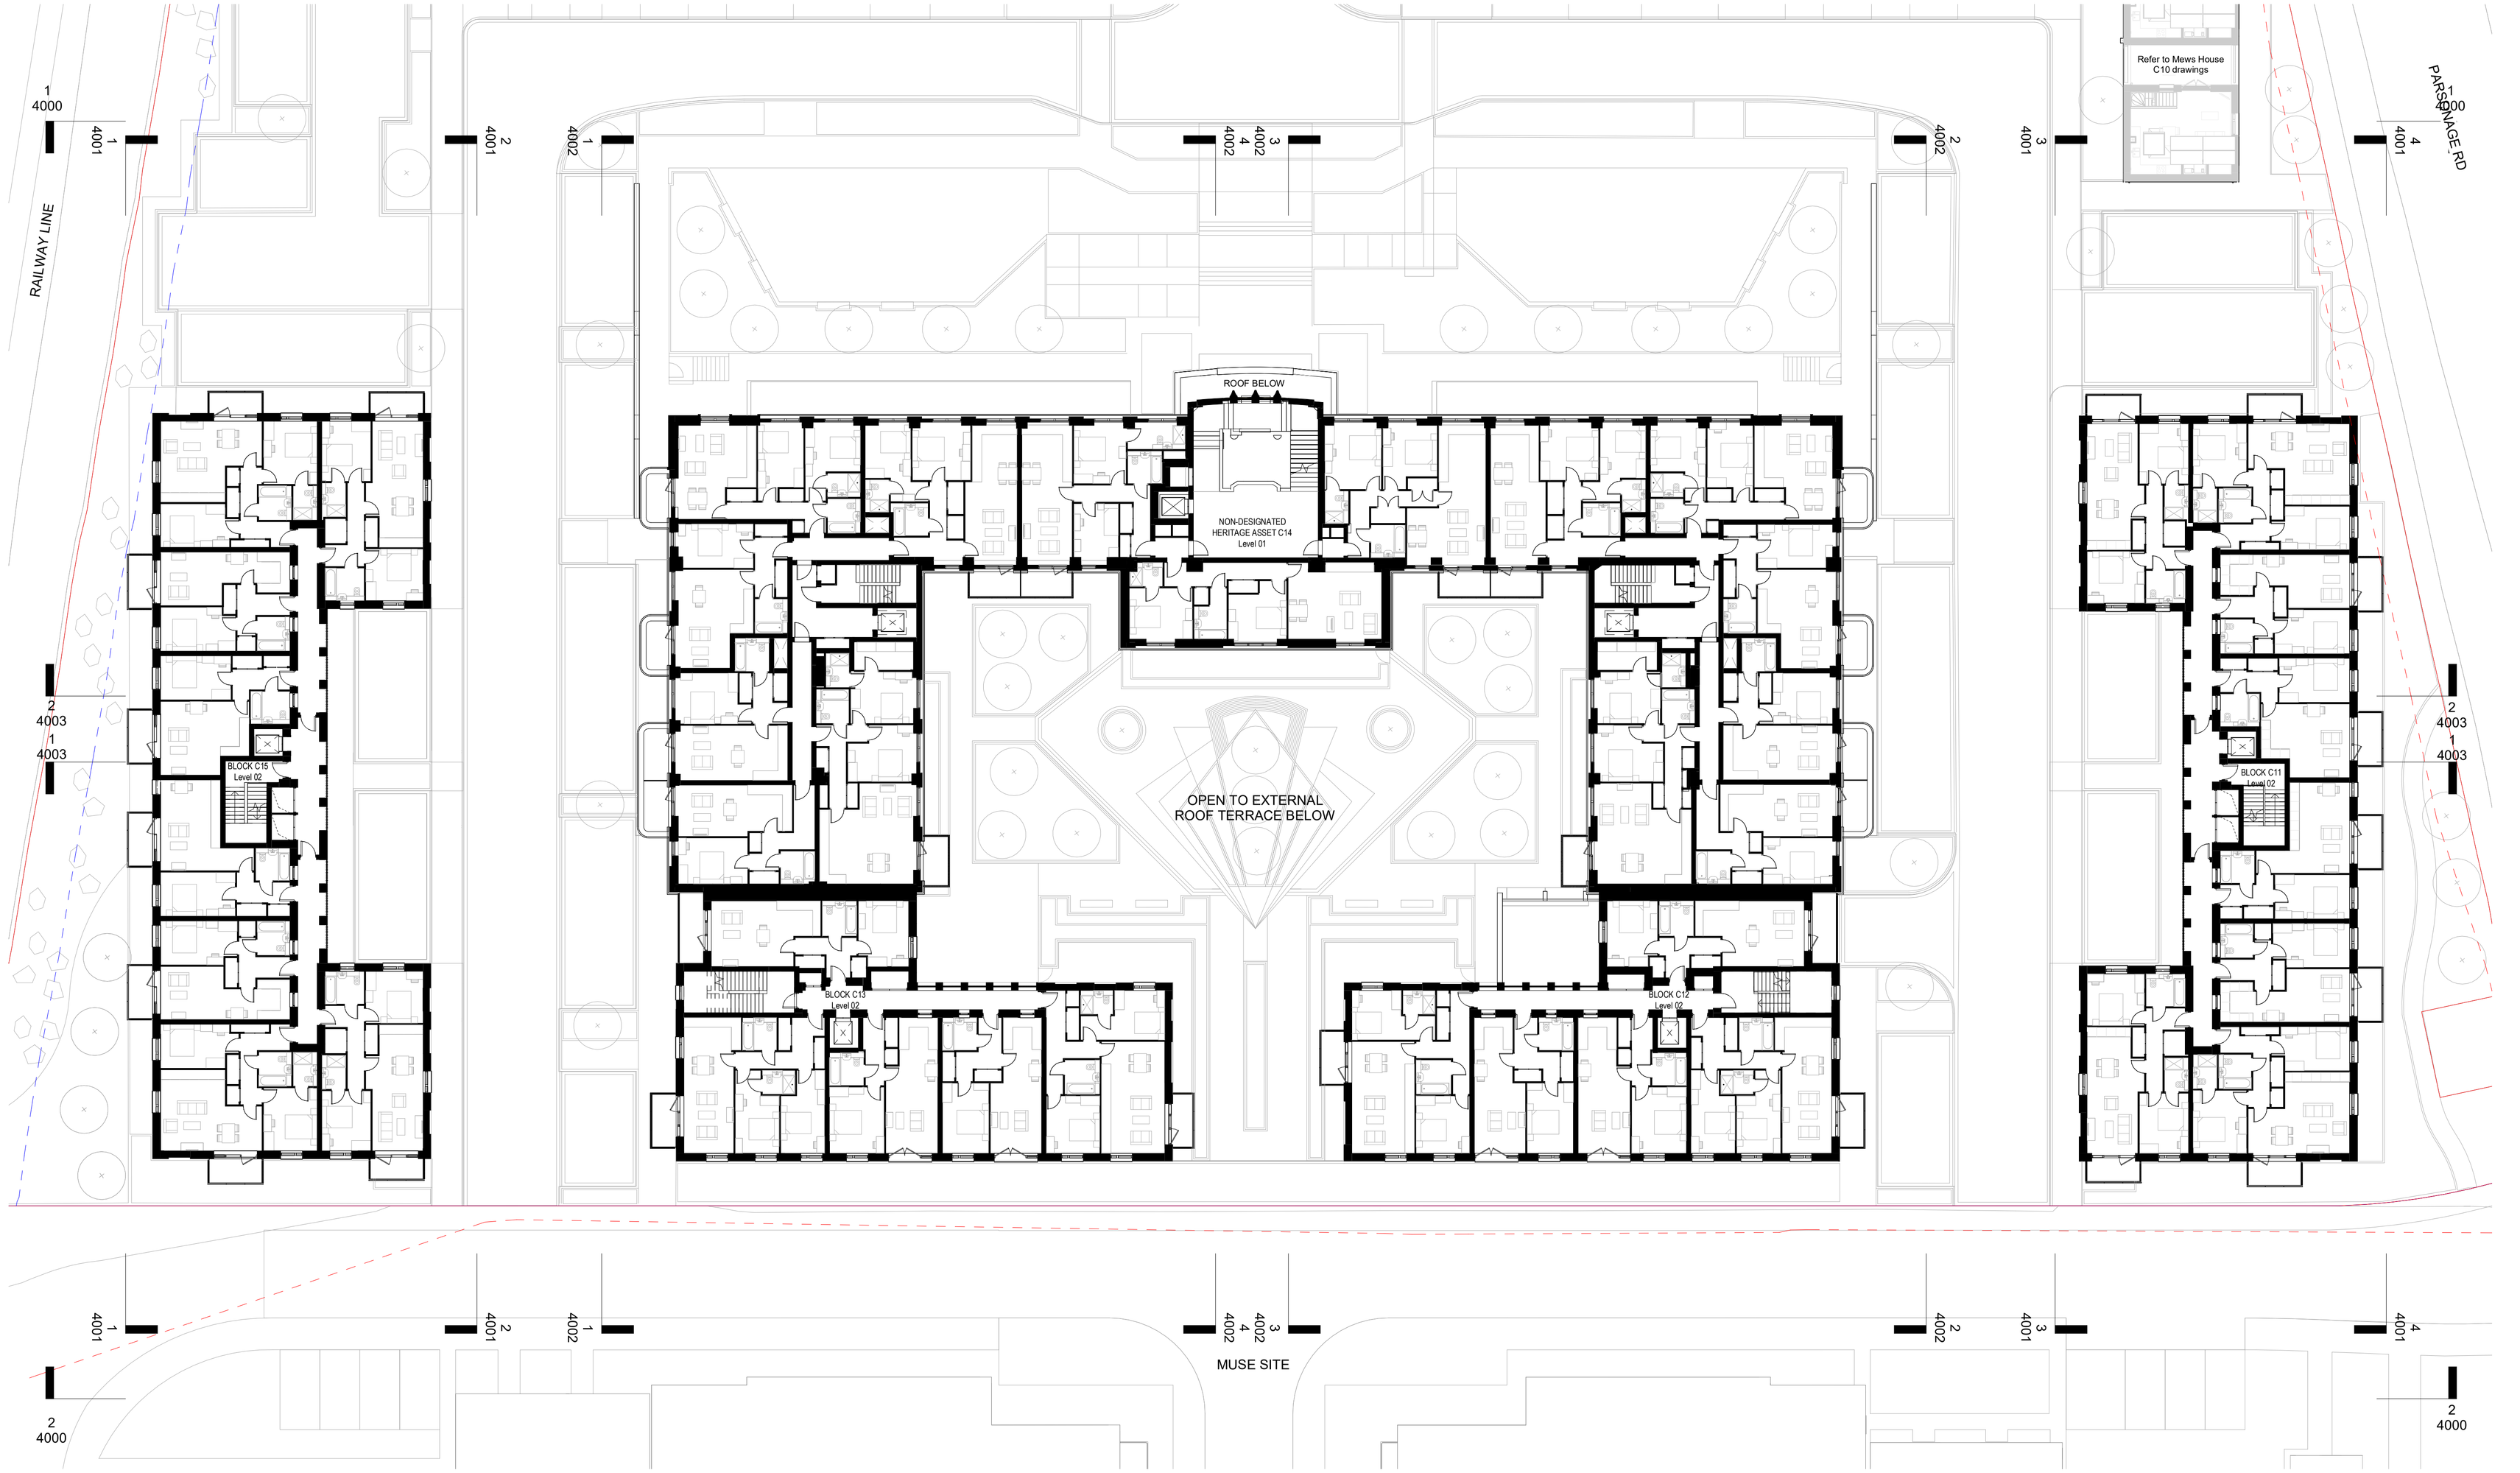

A1

SCALE
1:200

0 1 2 5 10m

@ Copyright
Ayre Chamberlain Gaunt

NOTES:

All dimensions to be checked on site.
Drawing to be read in conjunction with all relevent Architectural, Interiors, Structural, M&E, Drainage/ Public Health, Landscape and Civils drawings and specifcations. Any discrepencies between consultant's drawings to be reported to the Architect before any work commences.
The Contractor's attention is drawn to the Health & Safety matters identified in the Health & Safety plan as being potentially hazardous.
These items should not be considered as a full and final list.

The Work Package Contractor's normal Health & Safety obligations still apply when undertaking constructional operations both on and off site.

Ayre Chamberlain Gaunt take no responsibility for the location of legal boundaries indicated on this drawing and advise a seperate drawing to be completed by specialist surveyor in order to establish exact boundaries.
DWG files provided for information only. Refer to PDF record.

The copyright of this drawing is held by Ayre Chamberlain Gaunt Ltd. Not to be used for any purpose without consent.

Lvl01 shown of C14, due to enlarged floor to ceiling heights

Location Plan
(NTS)

- Extent of Lovell Site Boundary
- 3m Drainage Easment
- S106 Path Edge within Site
- Extent of Muse Site Boundary
- 3m Network Rail Easement

NOTE - Site boundaries are shown for planning purposes only. Measured/Topographical survey information of the site should form the basis of design propoals

- Existing Trees
- Proposed Trees
- Existing Root Protection Zones (Ground Floor Only)

ACGARCHITECTS.CO.UK

Ayre Chamberlain Gaunt
Belvedere House
Basing View
Basingstoke
Hampshire, RG21 4HG

+44 (0)20 3909 5750
mail@acgarchitects.co.uk

AYRE CHAMBERLAIN GAUNT

PROJECT
Former Novartis Site
Parsonage Road, Horsham

DRAWING TITLE
Non-Designated Heritage Asset C14 and Apartment Blocks C11 C12 C13 C15 - Second Floor Plan

REV.	DATE	DESCRIPTION
P1	12.02.25	Progress Issue
P2	14.02.25	Progress Issue
P3	28.02.25	Draft Planning Issue For Comment
P4	10.03.25	Issue For Planning
P5	15.09.25	For Coordination
P6	03.10.25	Issue For Planning
P7	14.11.25	Issue For Planning

DRWN	CHKD BY	APPD BY
RC	RC	MA

DRAWING NO.
project code - originator - volume - level - type - role - number
HOR-ACG-ZZ-02-DR-A-2003

STAGE	SUITABILITY	
RIBA stage	code	description
3	S2	Suitable for Information