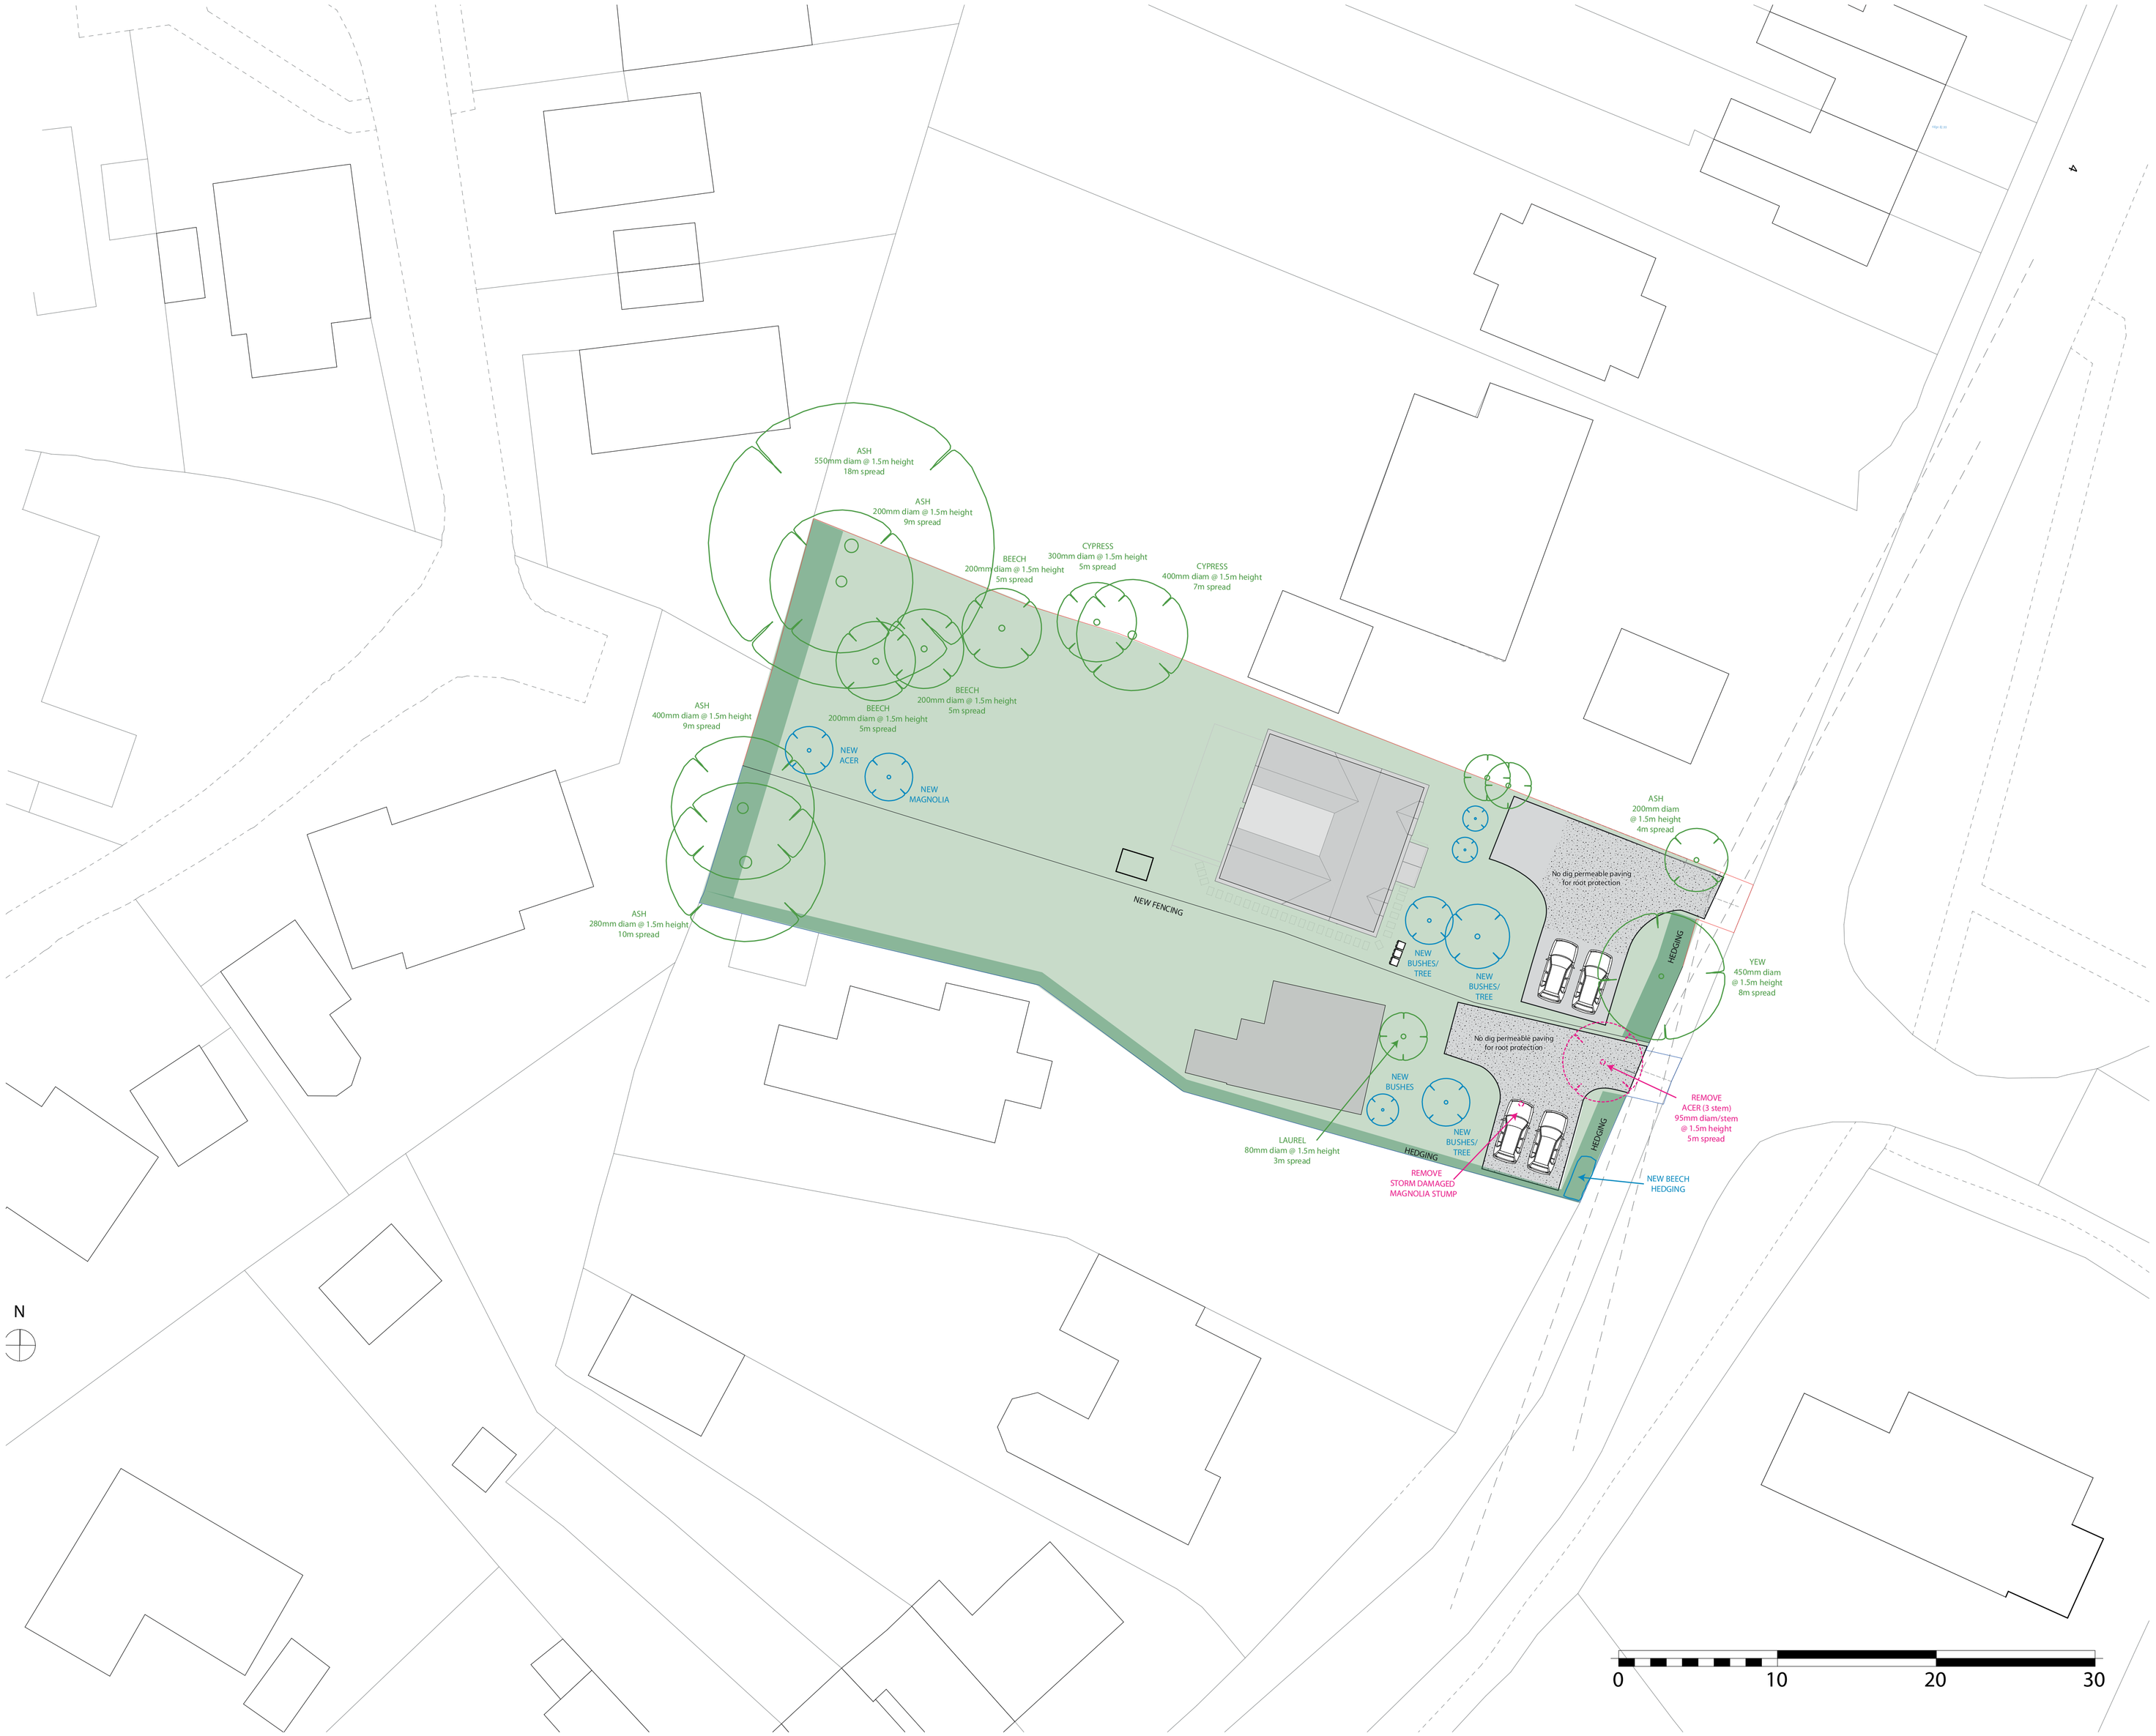


Scale 1:200

## Replanting Scheme

Coombe Cottage, Church Road
Mannings Heath
RH13 6JE

Scale 1:200

REF: Replanting Scheme RH13 6JE Jan 2026

TREES TO REMOVE

TREES TO REMAIN

REPLACEMENT TREES

Small trees with stems less than 75mm diameter at 1.5m height are not shown