


A

116340N
51280E
116320N
51280E
116300N
51280E
116280N
51280E
116260N
51280E
116240N
51280E
116220N
51280E
116200N
51280E

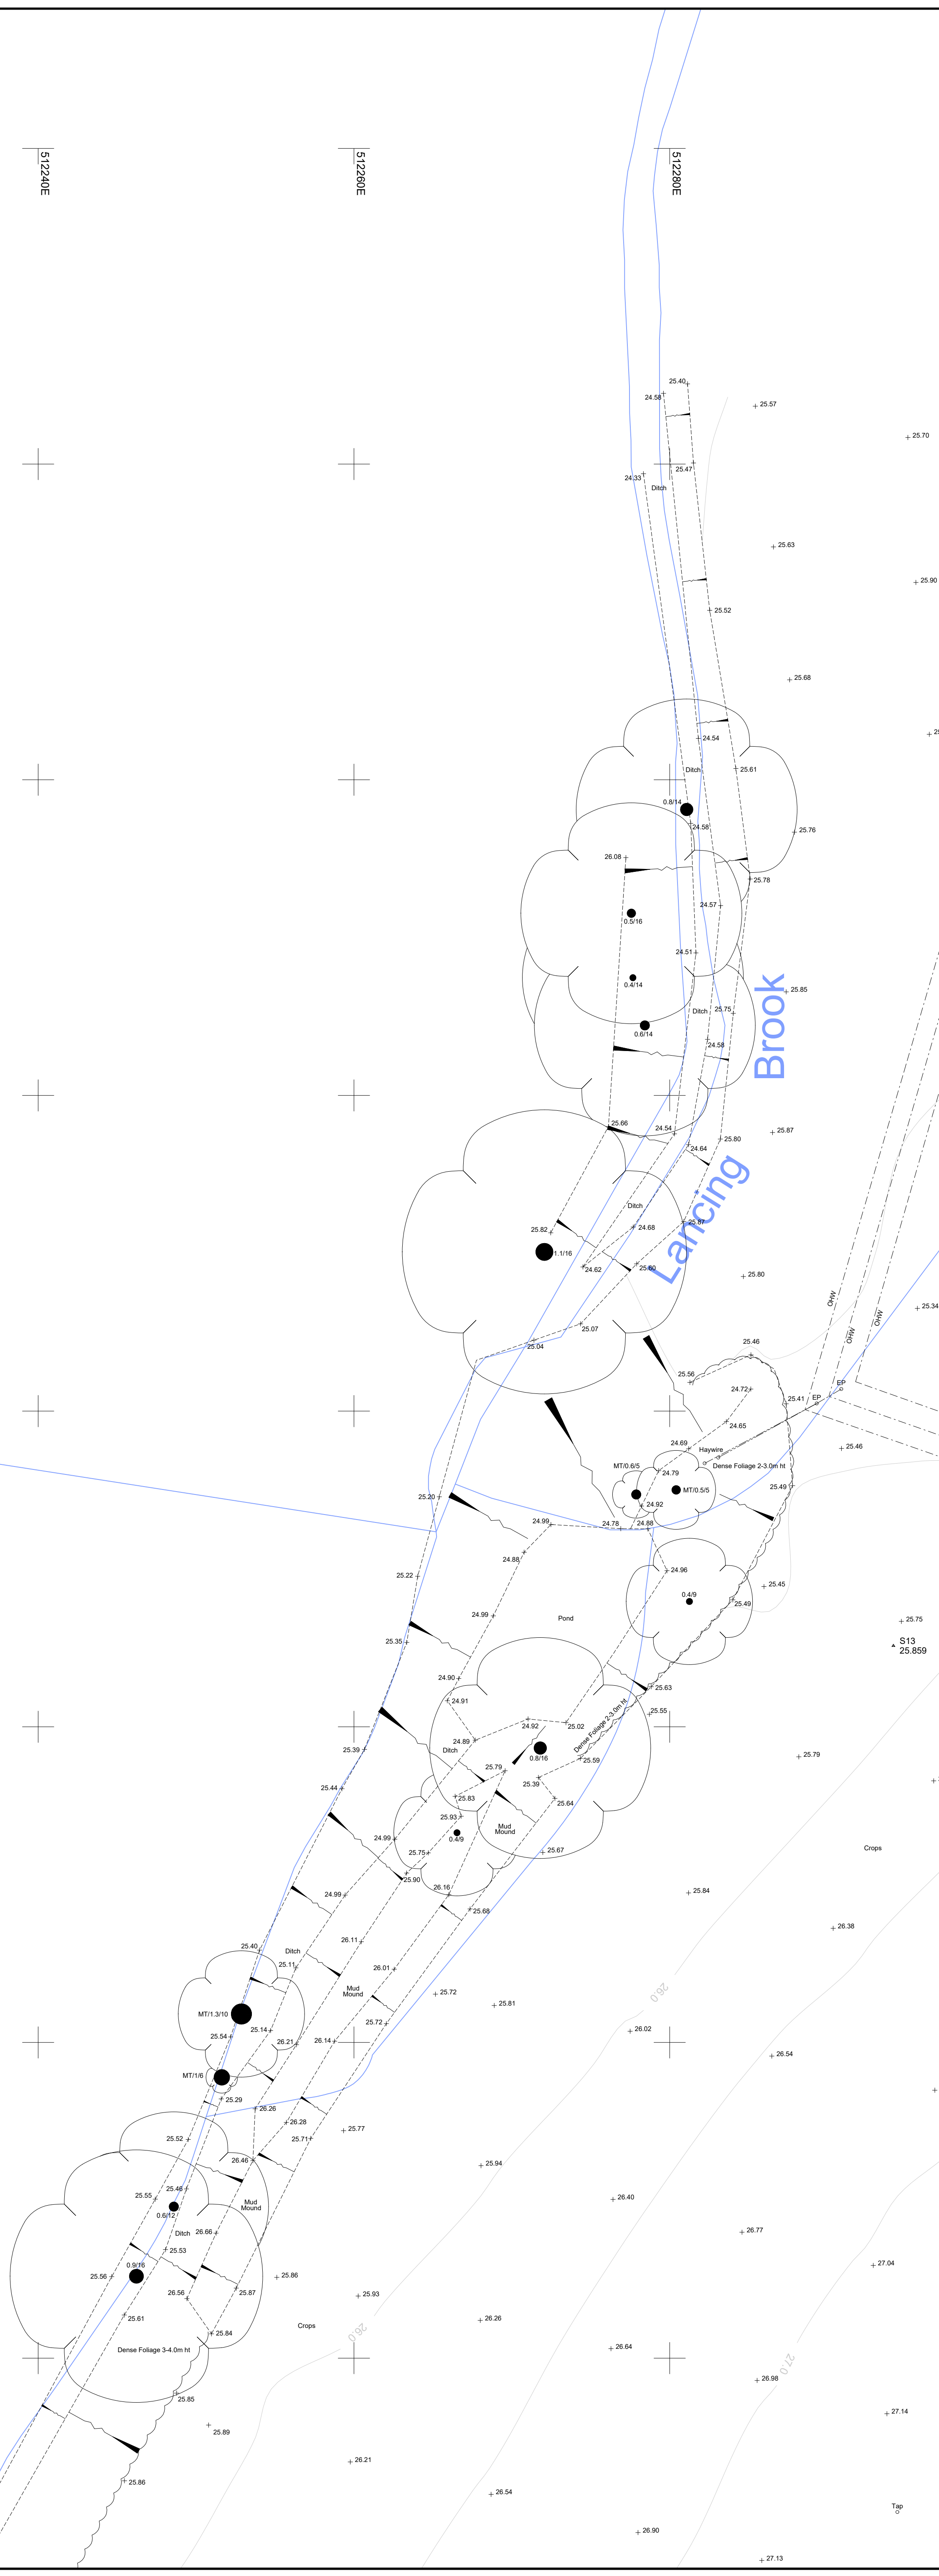

Sheet Layout

21355-100-A	21355-100-B	21355-100-E	21355-100-H
21355-100-C	21355-100-D		
21355-100-F		21355-100-G	21355-100-I
		21355-100-J	

Grid

N
W E
S

LEGEND

BANKING	WALL
BUSHES & HEDGES	BUILDING
TREES	OPEN BOED BUILDING
GATES	GLASS ROOFED
	CONTOURS

MT 1/1 0.2 / 0
NOTE: SYMBOLS AND HEIGHTS ARE INDICATIVE ONLY

ABBREVIATIONS (WHERE APPLICABLE)

ARCH HEAD HEIGHT	AKH	MARKER	MKR
ARCH SPRINGER HEIGHT	ASH	MONITORING WELL	MW
ARCH SPRINGER LEVEL	ASL	NAME PLATE	NP
AIR VALVE	AV	OVERHEAD WIRE	OW
BELLSIA BEACON	BL	PARKING METER	PM
BELLARD	B	ROOF LEVEL	RL
BRITISH TELECOM BOX	BTB	ROAD SIGN	RS
BROWWORK	BTW	ROOFING EYE	RE
BUS STOP	BS	RETAINING WALL	RTW
CABLE TV	CTV	RAIN WATER PIPE	RWP
CABLE & NARROW	CL	SLICE VALVE	SV
COLUMN	COL	SOFT LEVEL	SOF
CONCRETE POST	CP	STRUCTURAL SLAB LEVEL	SLL
EAVES LEVEL	EAV	THRESHOLD LEVEL	THL
ELECTRICAL COVER	ELC	TELEGRAPH POLE	TP
ELECTRICITY CONTROL BOX	ECB	TELEPHONE CALL BOX	TCL
ELECTRICITY POLE	EP	TOP OF KERB	TK
FINISHED FLOOR LEVEL	FFL	TURNING LIGHT	TL
FLOOR BED	FB	UNABLE TO SURVEY	UTS
FLOOR LEVEL	FL	VENT PIPE	VP
FLAG STAFF	FS	WATER METER	WM
GAS VALVE	GV	WATER LEVEL	WL
GULLY	G	WATER PIPE	WP
INSPECTION COVER	IC	WATER TANK	WT
INVERT LEVEL	L	WATER VALVE	WV
LAMP POST	LP		

FENCES

BARBED WIRE FENCE	BWF	LANCH LAP FENCE	LLF
CORRUGATED IRON FENCE	CIF	METAL RAILING FENCE	MRF
CLOSE BOARD FENCE	CBF	POST AND CHAIN FENCE	PCF
CHAIN LINK FENCE	CLF	POST AND RAIL FENCE	PRF
CHESTNUT PALING FENCE	CPF	STEEL PALISADE SECURITY FENCE	SPSF
FENCE POST	FP	TUBULAR STEEL RAIL FENCE	TSRF
INTERLOCKED FENCE	INF		
IRON RAILING FENCE	IRF		

REV. NOTES DWN DATE

A			
---	--	--	--

Notes:

Grid and levels relate to OS GPS Active Network.
Sheet is North orientated unless stated.

OS Data shown blue for context only. (OS Licence 100022432).

Maltby Surveys Ltd

2 QUEENS ROAD
HAYWARDS HEATH
WEST SUSSEX
RH16 1EB
Tel: 01444 416246
Fax: 01444 417697
E-Mail: ML5@maltbysurveys.com
WebSite: http://www.maltbysurveys.com

SURVEYED JS
DRAWN JS
CHECKED AKM

RICs

BELLWAY HOMES LTD

SCALE
1/200 (A0 Sheet)

Church Lane, Ashington RH20 3JX

TOPOGRAPHICAL SURVEY

Job No	Rev	Drawing Number
21/355		21/355/100/A

Date : December 2021