


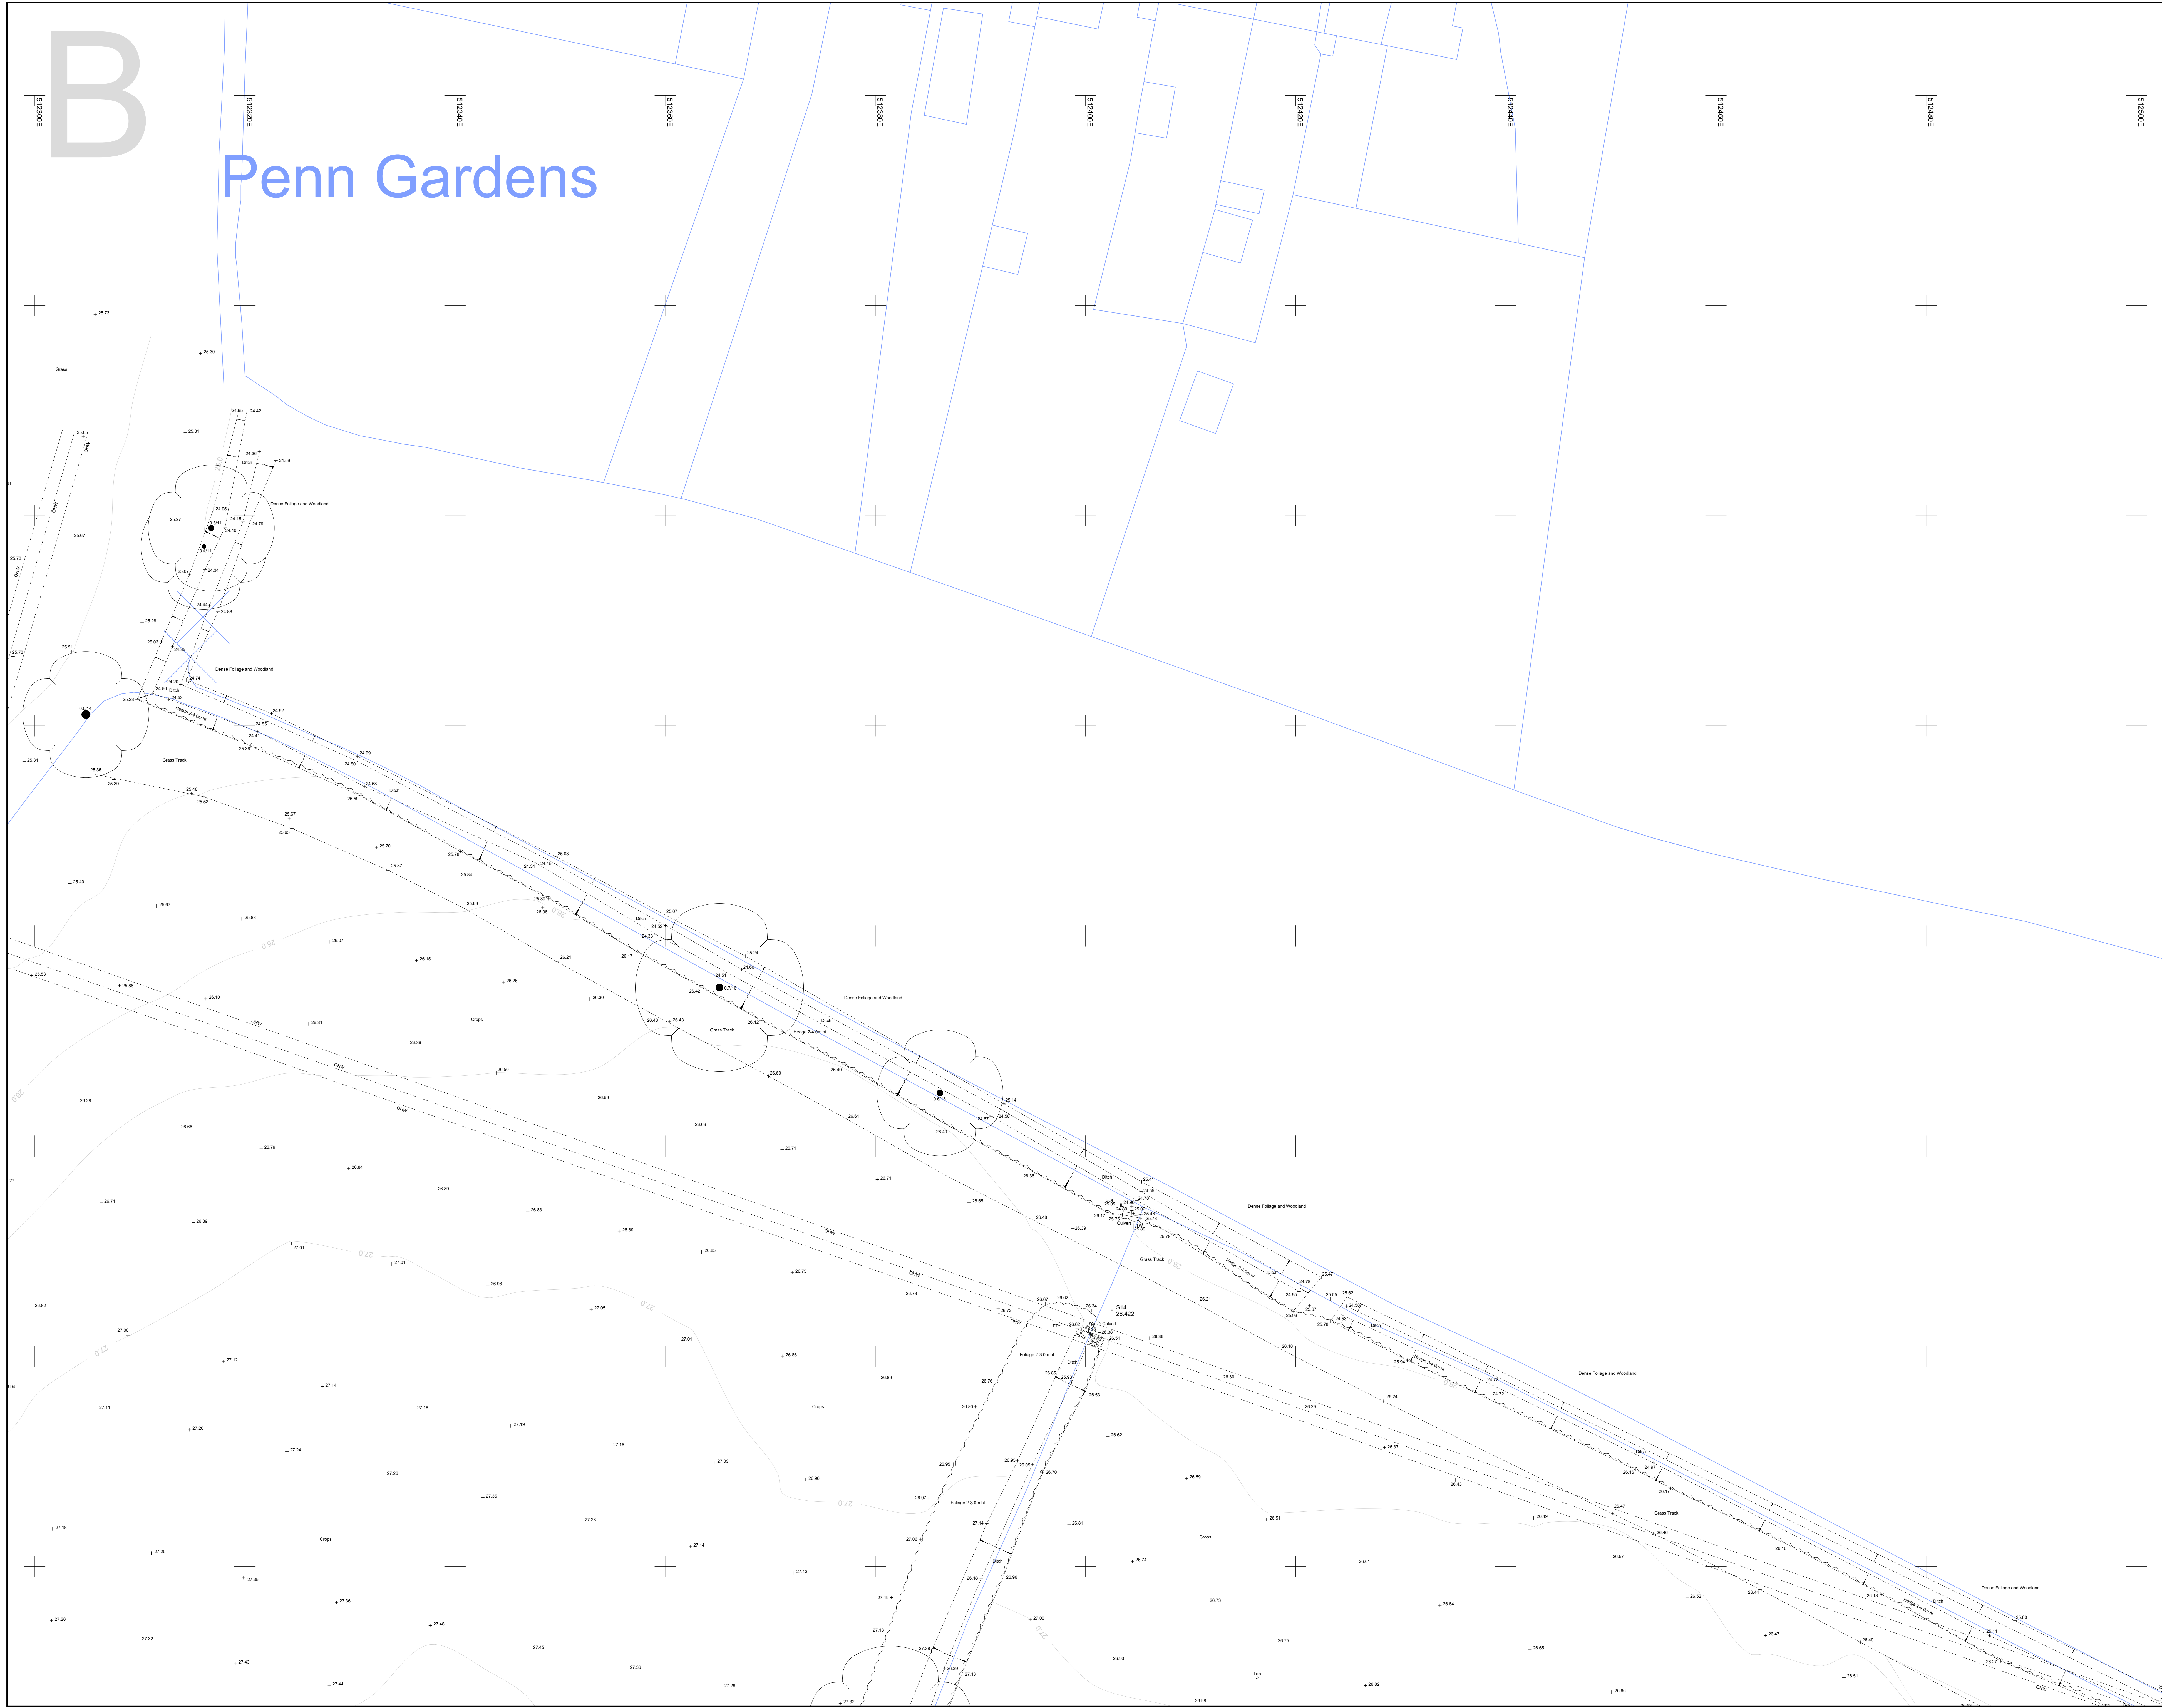

Sheet Layout

Grid

LEGEND

BANKING
BANKING

BUSHES & HEDGES
BUSHES & HEDGES

TREES
TREES

GATES
GATES

WALL
WALL

BUILDING
BUILDING

OPEN BODED BUILDING
OPEN BODED BUILDING

GLASS ROOFED
GLASS ROOFED

CONTOURS
CONTOURS

ABBREVIATIONS (WHERE APPLICABLE)

ARCH HEAD HEIGHT	AHH	MARKER	MKR
ARCH SPRINGER HEIGHT	ASH	MONITORING WELL	MW
ARCH SPRINGER LEVEL	ASL	NOTICE BOARD	NB
AIR VALVE	AV	OVERHEAD WIRES	OW
BELLS BEACON	BL	PARKING METER	PM
BOLLARD	B	ROOF LEVEL	RL
BRITISH TELECOM BOX	BTB	ROAD SIGN	RS
BRICKWORK	BRW	ROOFING EYE	RE
BUS STOP	BS	RETAINING WALL	RW
CABLE TV	CTV	RAIN WATER PIPE	RWP
CABLE & MANHOLE	CM	SLICE VALVE	SV
COLUMN	CL	SOFT LEVEL	SL
CONCRETE POST	CP	STRUCTURAL SLAB LEVEL	ST
EAVES LEVEL	EAV	SOL AND VENT PIPE	SVP
ELECTRICAL COVER	ELC	THRESHOLD LEVEL	TL
ELECTRICITY CONTROL BOX	EP	TELEGRAPH POLE	TP
ELECTRICITY POLE	EP	TELEPHONE CALL BOX	TCB
EARTH ROD	ER	TOP OF KERB	TK
FINISHED FLOOR LEVEL	FFL	TRAFFIC LIGHT	TL
FLOWER BED	FB	TURNPILE	TS
FIRE HYDRANT	FH	TOP OF WALL	TW
FLOOR LEVEL	FL	UNABLE TO LIFT	UTL
FLAG STAFF	FS	UNABLE TO SURVEY	UTS
GAS PIPE	GP	VENT PIPE	VP
GAS VALVE	GV	WATER METER	WM
GULLY	G	WATER LEVEL	WL
INSPECTION COVER	IC	WATER PIPE	WP
INVERT LEVEL	L	WATER TANK	WT
LAMP POST	LP	WATER VALVE	WV

FENCES

BARBED WIRE FENCE	BWF	LANCH LAP FENCE	LLF
CORRUATED IRON FENCE	CIF	METAL RAILING FENCE	MRF
CLOSE BOARD FENCE	CBF	POST AND CHAIN FENCE	PCF
CHAIN LINK FENCE	CLF	POST AND RAIL FENCE	PRF
CHESTNUT PALING FENCE	CPF	POST AND WIRE FENCE	PWF
FENCE POST	FP	STEEL PALISADE SECURITY FENCE	SPSF
INTERLOCKED FENCE	INF	TUBULAR STEEL RAIL FENCE	TSRF
IRON RAILING FENCE	IRF		

REV. NOTES

A

Notes:

Grid and levels relate to OS GPS Active Network.
Sheet is North orientated unless stated.

OS Data shown blue for context only. (OS Licence 100022432).

Maltby Surveys Ltd

2 QUEENS ROAD
HAYWARDS HEATH
WEST SUSSEX
RH16 1EB
Tel: 01444 416246
Fax: 01444 417697
E-Mail: ML5@maltbysurveys.com
WebSite: <http://www.maltbysurveys.com>

SURVEYED JS
DRAWN JS
CHECKED AKM

BELLWAY HOMES LTD

SCALE
1/200 (A0 Sheet)

Church Lane, Ashington RH20 3JX

TOPOGRAPHICAL SURVEY

Job No 21/355 Rev
Drawing Number 21/355/100/B
Date: December 2021