


C

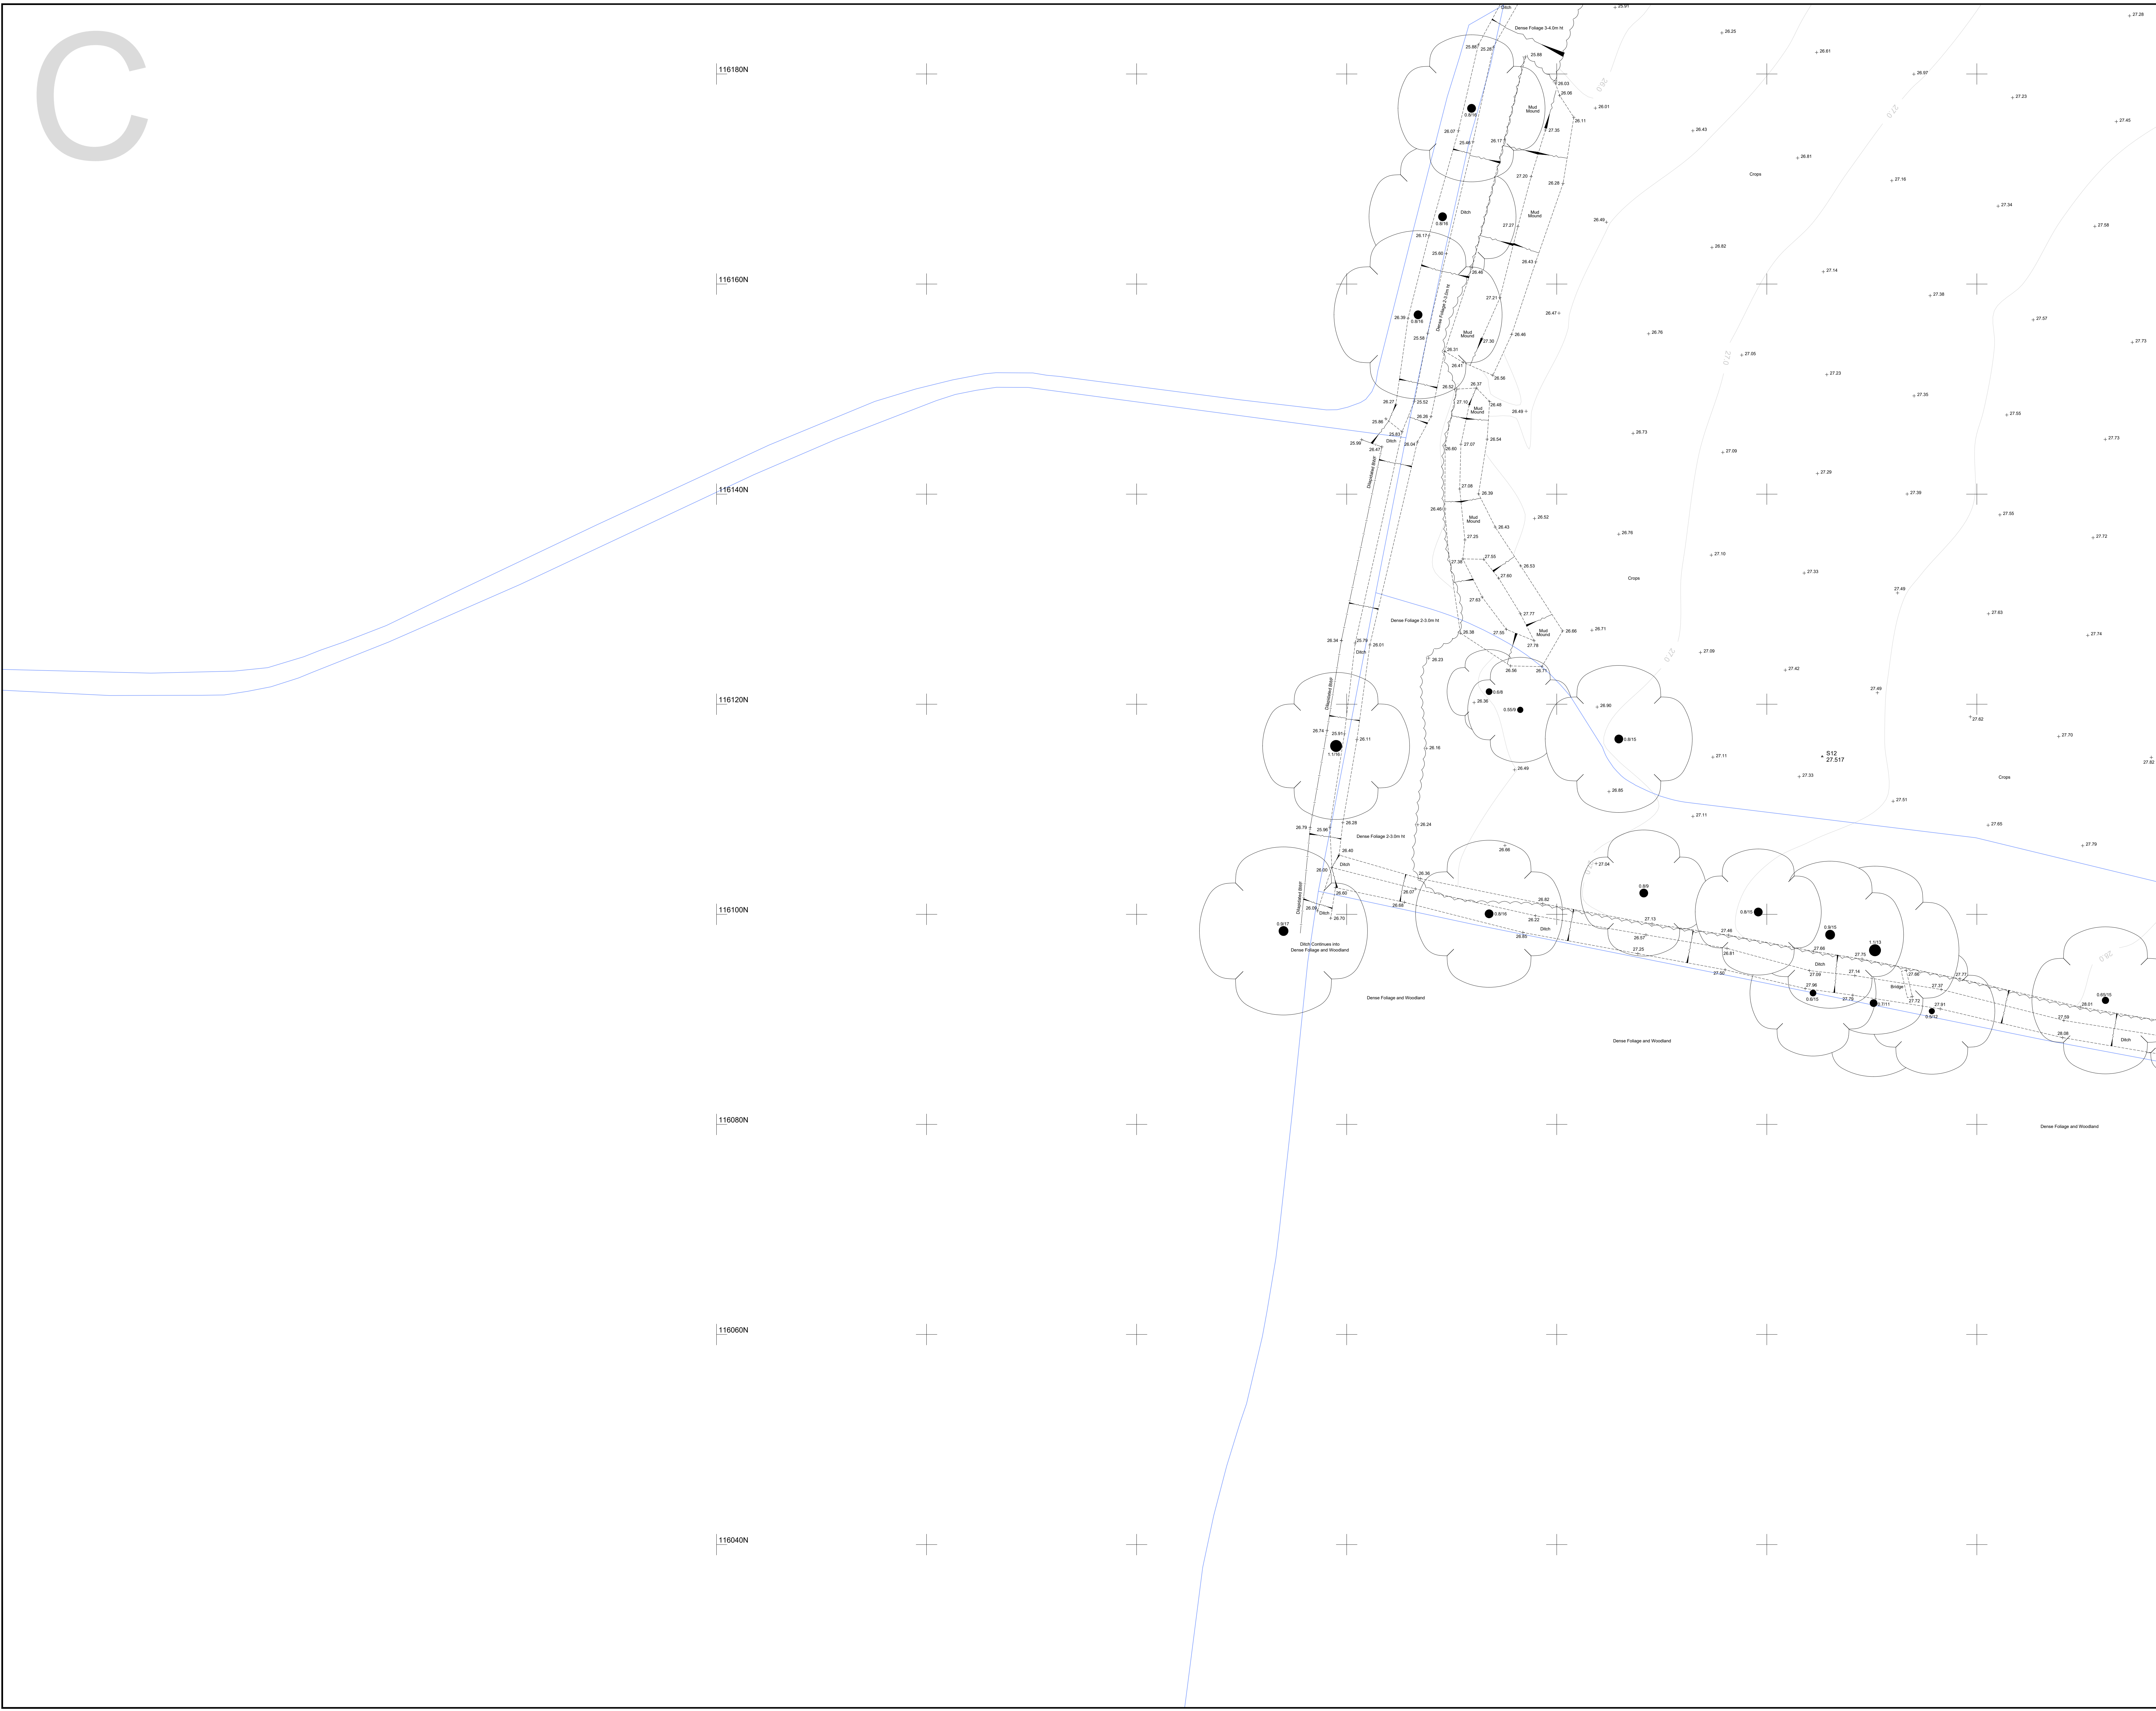

Sheet Layout

|             |             |             |             |
|-------------|-------------|-------------|-------------|
| 21355-100-A | 21355-100-B | 21355-100-E | 21355-100-H |
| 21355-100-C | 21355-100-D |             |             |
| 21355-100-F |             | 21355-100-G |             |
|             |             | 21355-100-J |             |

Grid

N

W E

S

LEGEND

|                 |                    |
|-----------------|--------------------|
| BANKING         | WALL               |
| BUSHES & HEDGES | BUILDING           |
| TREES           | OPEN BODE BUILDING |
| GATES           | GLASS ROOFED       |
|                 | CONTOURS           |

ABBREVIATIONS (WHERE APPLICABLE)

|                         |      |                               |      |
|-------------------------|------|-------------------------------|------|
| ARCH HEAD HEIGHT        | ARKH | MARKER                        | MKR  |
| ARCH SPRINGER HEIGHT    | ASPH | MONITORING WELL               | MW   |
| ARCH SPRINGER LEVEL     | ASL  | NAME PLATE                    | NB   |
| AIR VALVE               | AV   | OVERHEAD WIRE                 | OW   |
| BED LEVEL               | BL   | PARKING METER                 | PM   |
| BELLSIA BEACON          | B    | ROOF LEVEL                    | RL   |
| BOLLARD                 | BTB  | ROAD SIGN                     | RS   |
| BRITISH TELECOM BOX     | BTB  | ROOFING EYE                   | RE   |
| BRICKWORK               | BRWK | RETAINING WALL                | RW   |
| BUS STOP                | BS   | RAIN WATER PIPE               | RWP  |
| CABLE TV                | CATV | SURFACE VALVE                 | SV   |
| CABLE & NARROW          | CL   | STOP COCK                     | SC   |
| COLUMN                  | CP   | SOFT LEVEL                    | SF   |
| CONCRETE POST           | CP   | STRUCTURAL SLAB LEVEL         | SL   |
| EAVES LEVEL             | EAV  | SOL AND VENT PIPE             | SVP  |
| ELECTRICAL COVER        | ELEC | THRESHOLD LEVEL               | TL   |
| ELECTRICITY CONTROL BOX | ECB  | TELEGRAPH POLE                | TP   |
| ELECTRICITY POLE        | EP   | TELEPHONE CALL BOX            | TB   |
| EARTH ROD               | ER   | TOP OF KERB                   | TK   |
| FINISHED FLOOR LEVEL    | FFL  | TRAFFIC LIGHT                 | TL   |
| FLOWER BED              | FB   | TURNPILE                      | TP   |
| FLAG STAFF              | FS   | UNABLE TO LIFT                | UTL  |
| FLOOR LEVEL             | FL   | UNABLE TO SURVEY              | US   |
| GAS VALVE               | GV   | VENT PIPE                     | VP   |
| GULLY                   | G    | WATER LEVEL                   | WL   |
| GATE STOP               | GS   | WATER METER                   | WM   |
| INSPECTION COVER        | IC   | WATER PIPE                    | WP   |
| INVERT LEVEL            | L    | WATER TANK                    | WT   |
| LAMP POST               | LP   | WATER VALVE                   | WV   |
| BARBED WIRE FENCE       | BWF  | LARCH LAP FENCE               | LLF  |
| CORRUGATED IRON FENCE   | CIF  | METAL RAILING FENCE           | MRF  |
| CLOSE BOARD FENCE       | CBF  | POST AND CHAIN FENCE          | PCF  |
| CHAIN LINK FENCE        | CLF  | POST AND RAIL FENCE           | PRF  |
| CHESTNUT PALING FENCE   | CPF  | POST AND WIRE FENCE           | PWF  |
| FENCE POST              | FP   | STEEL PALISADE SECURITY FENCE | SPSF |
| INTERWOVEN FENCE        | WIF  | STEEL PALISADE SECURITY FENCE | SPSF |
| IRON RAILING FENCE      | IRF  | TUBULAR STEEL RAIL FENCE      | TSRF |

| REV. | NOTES | DWN | DATE |
|------|-------|-----|------|
| A    |       |     |      |

Notes:

Grid and levels relate to OS GPS Active Network.  
Sheet is North orientated unless stated.

OS Data shown blue for context only. (OS Licence 100022432).

**Maltby Surveys Ltd**

2 QUEENS ROAD  
HAYWARDS HEATH  
WEST SUSSEX  
RH16 1EB  
Tel: 01444 416246  
Fax: 01444 417697  
E-Mail: MSL@maltbysurveys.com  
WebSite: http://www.maltbysurveys.com

|                                 |               |                   |
|---------------------------------|---------------|-------------------|
| SURVEYED                        | JS            | BELLWAY HOMES LTD |
| DRAWN                           | JS            |                   |
| CHECKED                         | AKM           |                   |
| SCALE                           |               |                   |
| 1/200 (A0 Sheet)                |               |                   |
| Church Lane, Ashington RH20 3JX |               |                   |
| TOPOGRAPHICAL SURVEY            |               |                   |
| Job No                          | Rev           | Drawing Number    |
| 21/355                          |               | 21/355/100/C      |
| Date                            | December 2021 |                   |