






KEYS

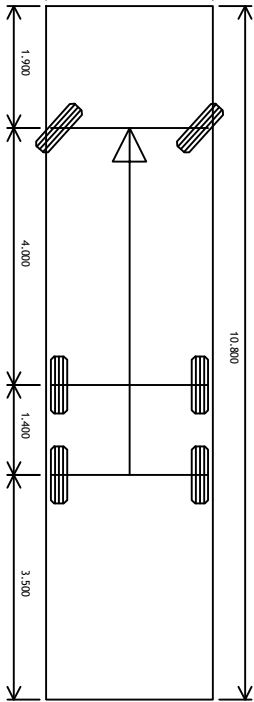

Vehicle name	West Sussex Refuse
Description	West Sussex (10.8m)
Overall length (m)	10.800
Overall width (m)	2.600
Maximum track width (m)	2.450
Wall to wall radius (m)	9.250

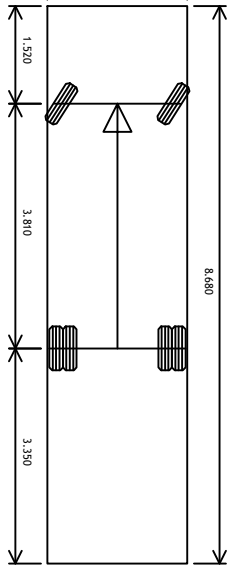

Vehicle name	Fire Appliance
Description	Design Bulletin 32
Overall length (m)	8.580
Overall width (m)	2.180
Maximum track width (m)	2.121
Kerb to kerb radius (m)	7.910

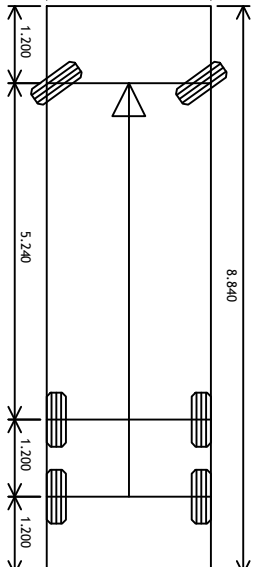

Vehicle name	Tanker (4000gallon/18,000litres)
Description	FWR's tanker
Overall length (m)	8.540
Overall width (m)	2.560
Maximum track width (m)	2.560
Kerb to kerb radius (m)	8.000

NOTES

- Contractors must check all dimensions on site. Only figured dimensions are to be worked from. Discrepancies must be reported to the Architect or Engineer before proceeding. © This drawing is copyright.
- All plans and drawings are drawn true to stated scales and can be used for the purpose of planning only. Responsibility is not accepted for errors made by others in scaling from this drawing.
- Reproduced from OS Sitemap © by permission of Ordnance Survey on behalf of The Controller of His Majesty's Stationery Office. © Crown copyright. All rights reserved. Licence number 100007126.
- Woods Hardwick cannot accept any discrepancies in terms of coordinates or any other information deciphered from .dwg files.
- The exact location and level of all existing sewers, drains and services are to be confirmed on site prior to the commencement of any works.

REV	DESCRIPTION	DRN	CHD	DATE	
☒	PRELIMINARY	☐	INFORMATION	☐	TENDER
☐	CONSTRUCTION	☐	AS BUILT		
SCALE	1:500 @ A1	DATE	SEPTEMBER 2025		
DRAWN	AM	CHK	PK		
DRAWING NO.	19711-RSFH-5-SK002	REV	-		
TITLE	RASCALS FARM SOUTHWATER				
DETAILS	FIRE & REFUSE TRACKING PLAN				



Architecture | Engineering | Planning | Surveying

BEDFORD : HEAD OFFICE
15-17 Goldington Road,
Bedford, MK40 3NH.
T: +44 (0) 1234 268862

BIRMINGHAM
Fort Dunlop, Fort Parkway,
Birmingham, B24 9FE.
T: +44 (0) 121 6297784

LONDON
77 New Cavendish Street, London, W1W 6XB | T: +44 (0) 204 5481104

ONLINE: na@woodshardwick.com | woodshardwick.com

PLEASE CONSIDER THE ENVIRONMENT BEFORE PRINTING THIS DRAWING