


0 5 10 m



—T1

- Replacement tree

1-Sorbus aucuparia

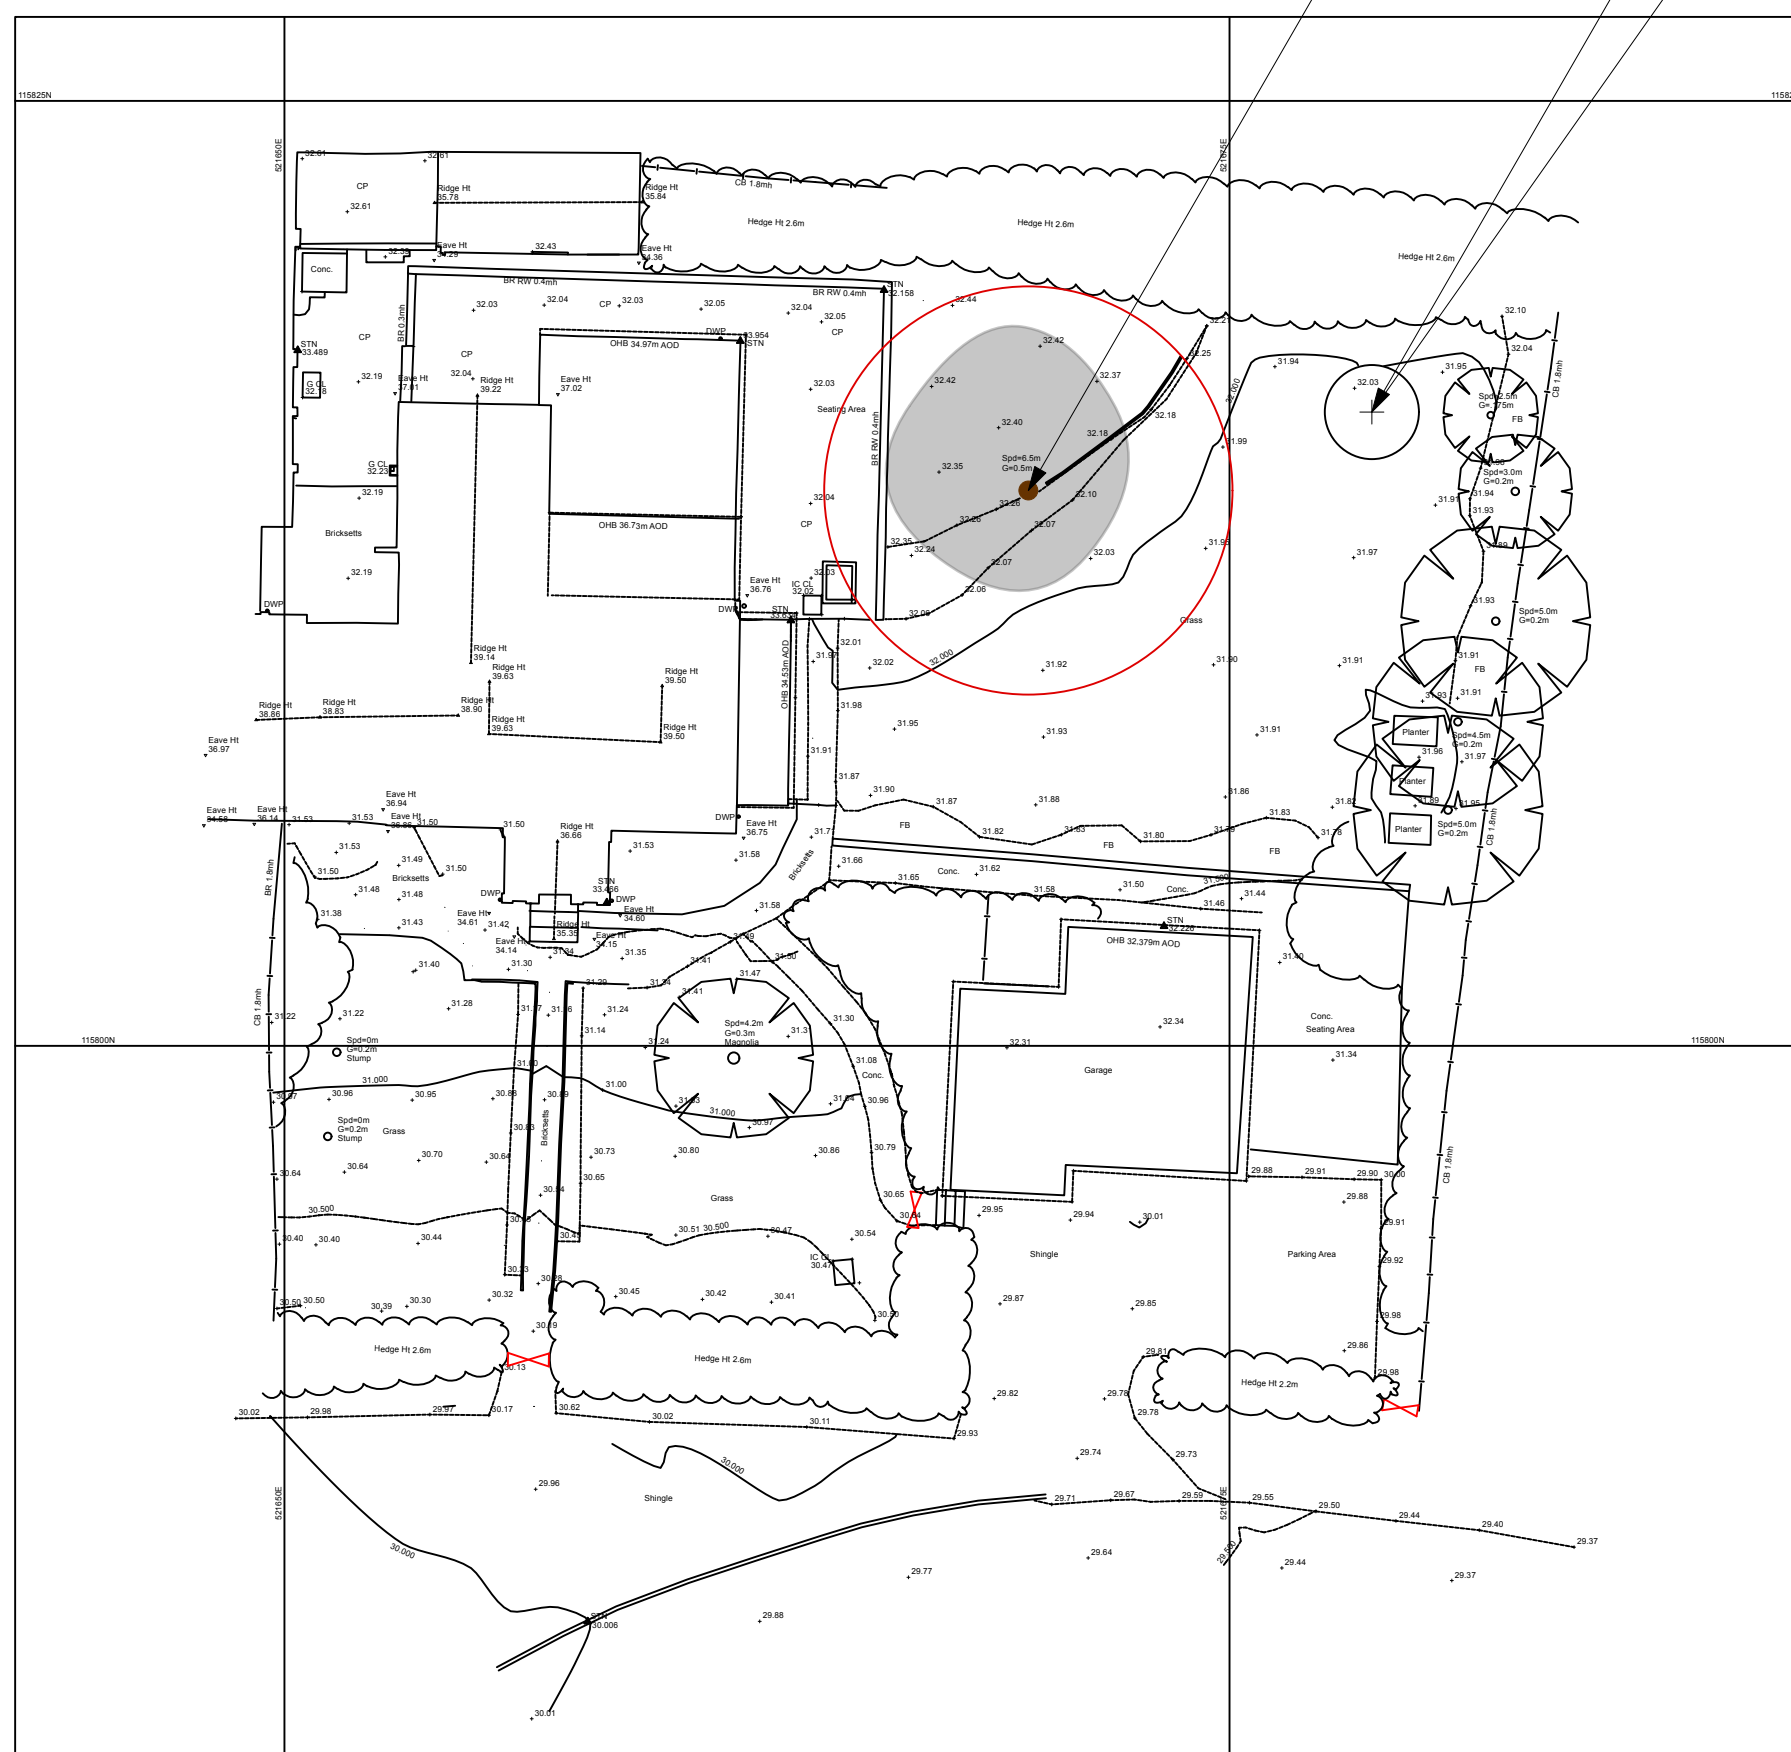

1

Tree Survey

Scale: 1:200



Date	01/10/2026
CAD File Name	TS1.0

Drawing No. **Sht-1**